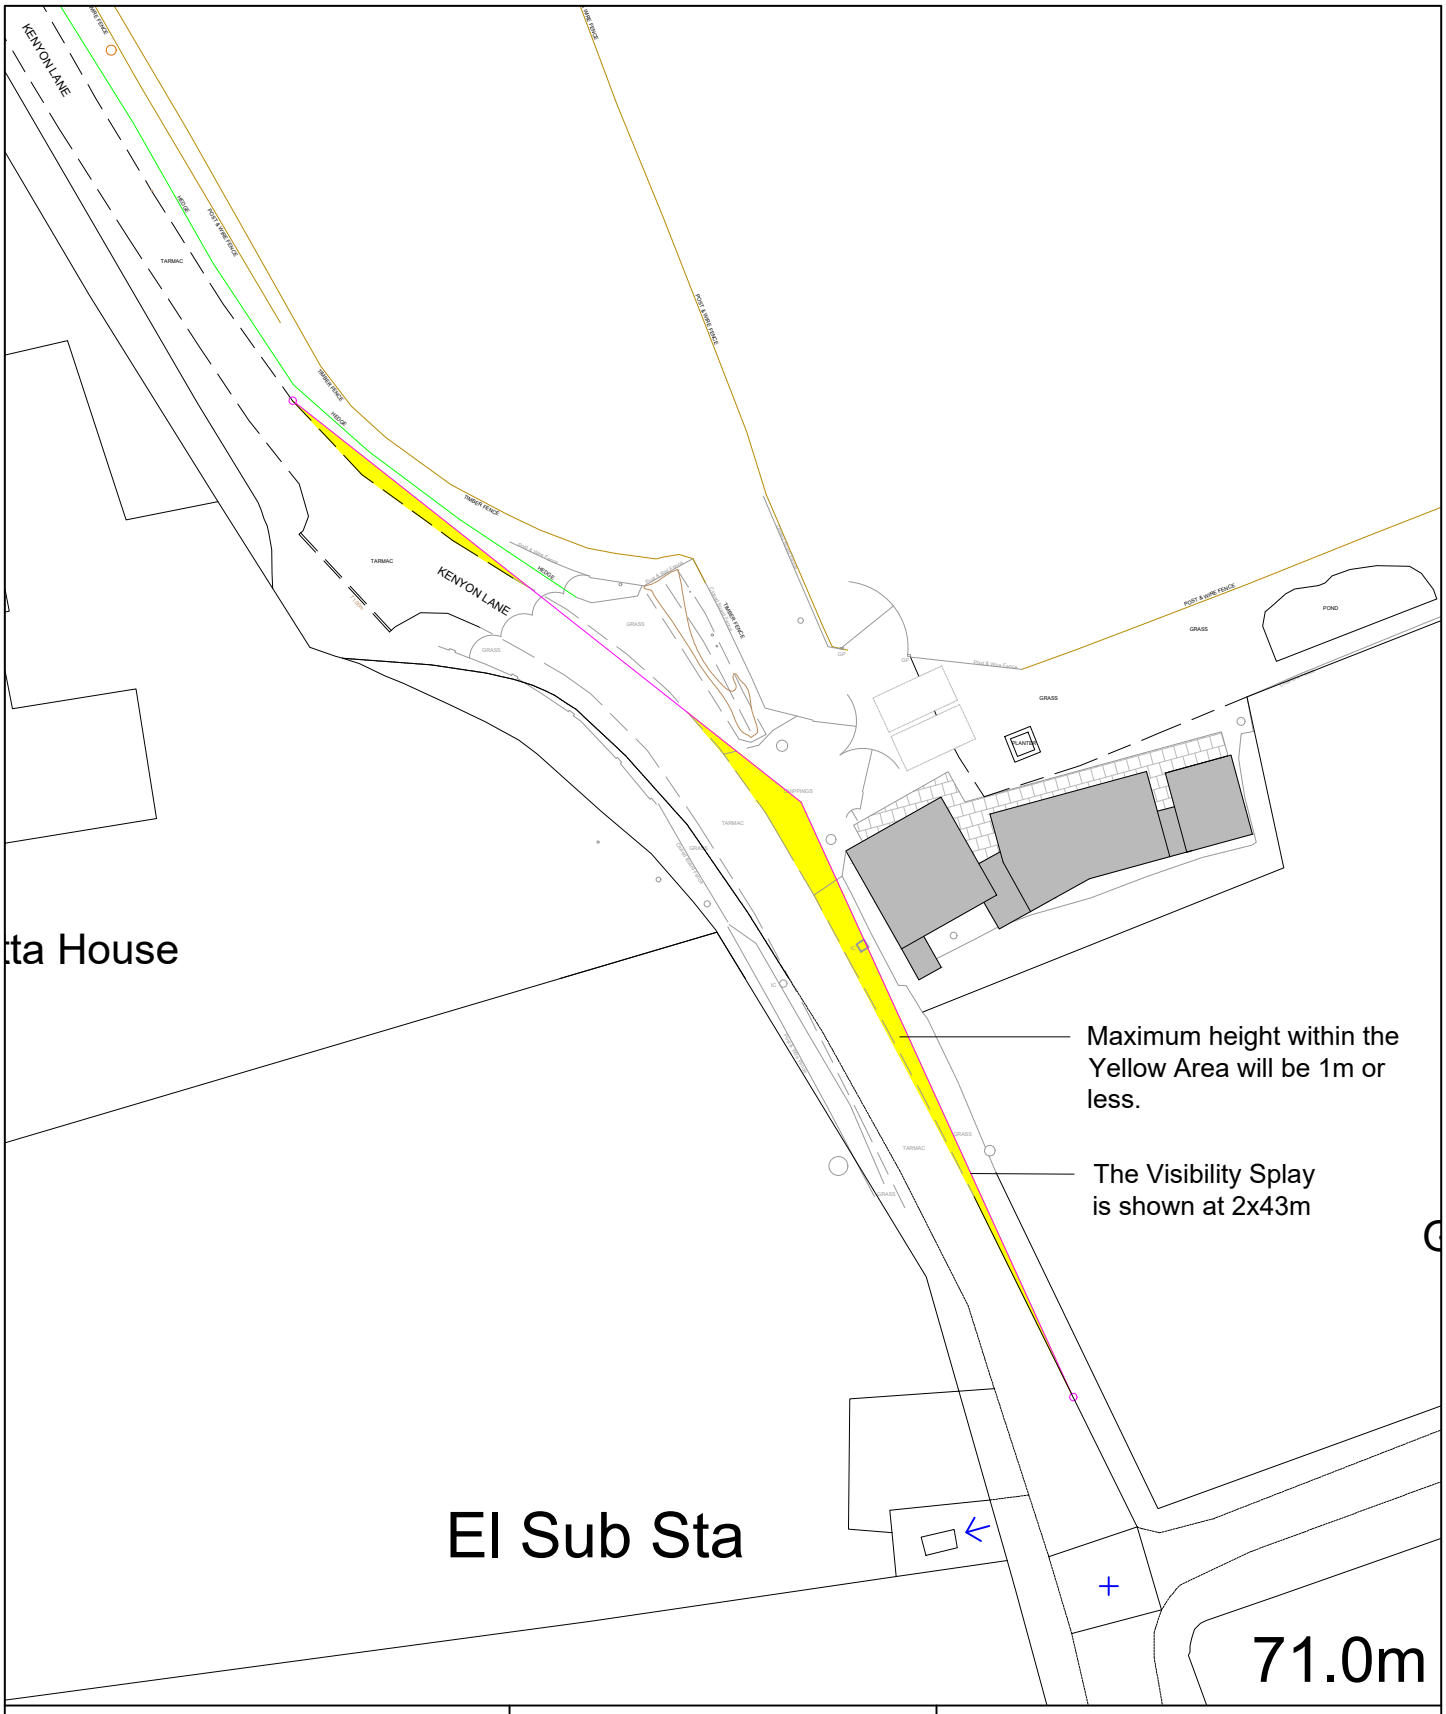

Gary Hoerty Associates

Gary Hoerty Associates Chartered Surveyors
Suite 9 - Grindleton Business Centre
The Spinney
Grindleton
Clitheroe
Lancashire BB7 4DH

T: 01200 449700
Email: info@ghaonline.co.uk

Drawing No: Stu.771.3237.03

Project: (No: Stu.771.3237.GH)

Erection of a Holiday Cottage at land adjacent to:

Kenyon Lane,
Dinckley,
BB6 8AN

Title: Proposed Highway Plan

Notes:
All work is to be carried out to the latest current British standard Codes of Practice and recognised working practices. All work and materials should comply with Health and Safety legislation. All dimensions are in millimetres except where explicitly shown otherwise. The contractor should check and certify all dimensions as work proceeds and notify the architect of any discrepencies. Do not scale off the drawings, if in doubt ask.

Client: Mr. M. Stummer.

Drawn: KA

Date: 06.02.2023

Scale: 1:500 @ A4

Amendments: