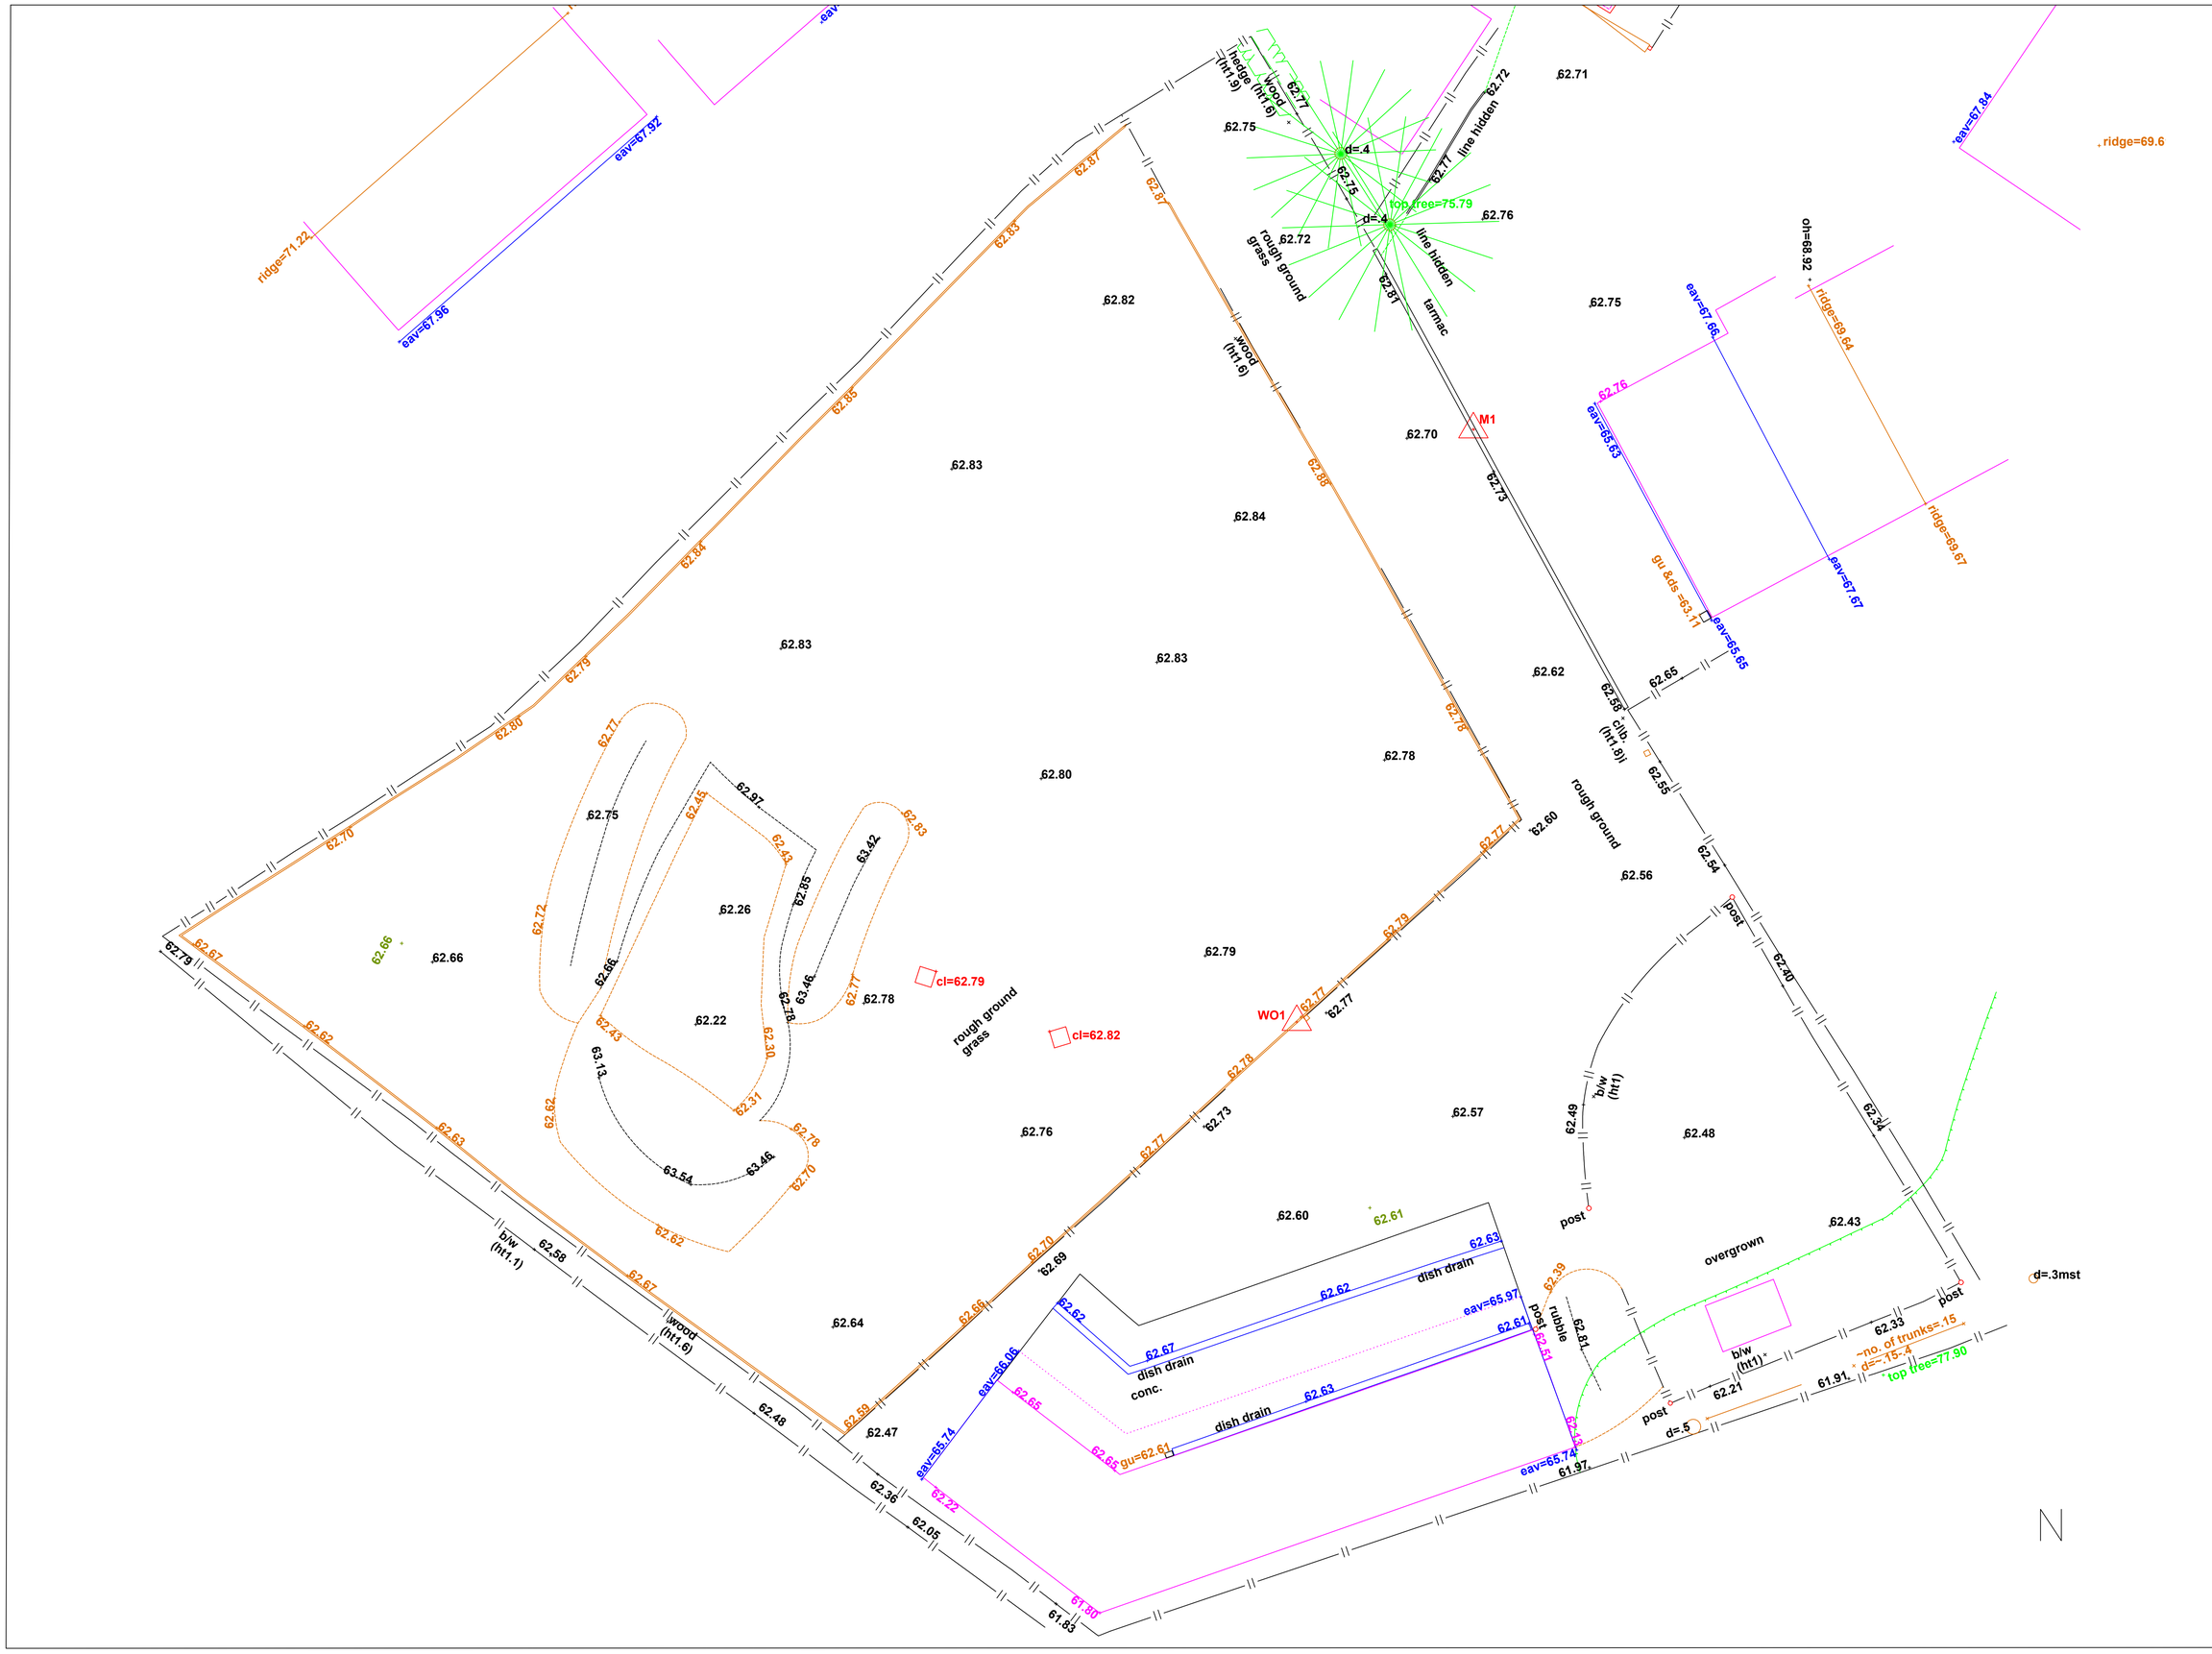

Notes.

notes.

Project .

PROPOSED DEVELOPMENT ON LAND OFF KEMPLE VIEW, CLITHEROE

Client.

MR IMRAN KAHN

drawing title:

EXISTING SITE PLAN

status.

scale.

1:100 AT A1

Drawn by:	checked:
DH	PH

Date.

12/10/2022

project no.	drg. no.	rev.
PHA/366	101	–