DO NOT SCALE OFF THIS DRAWING

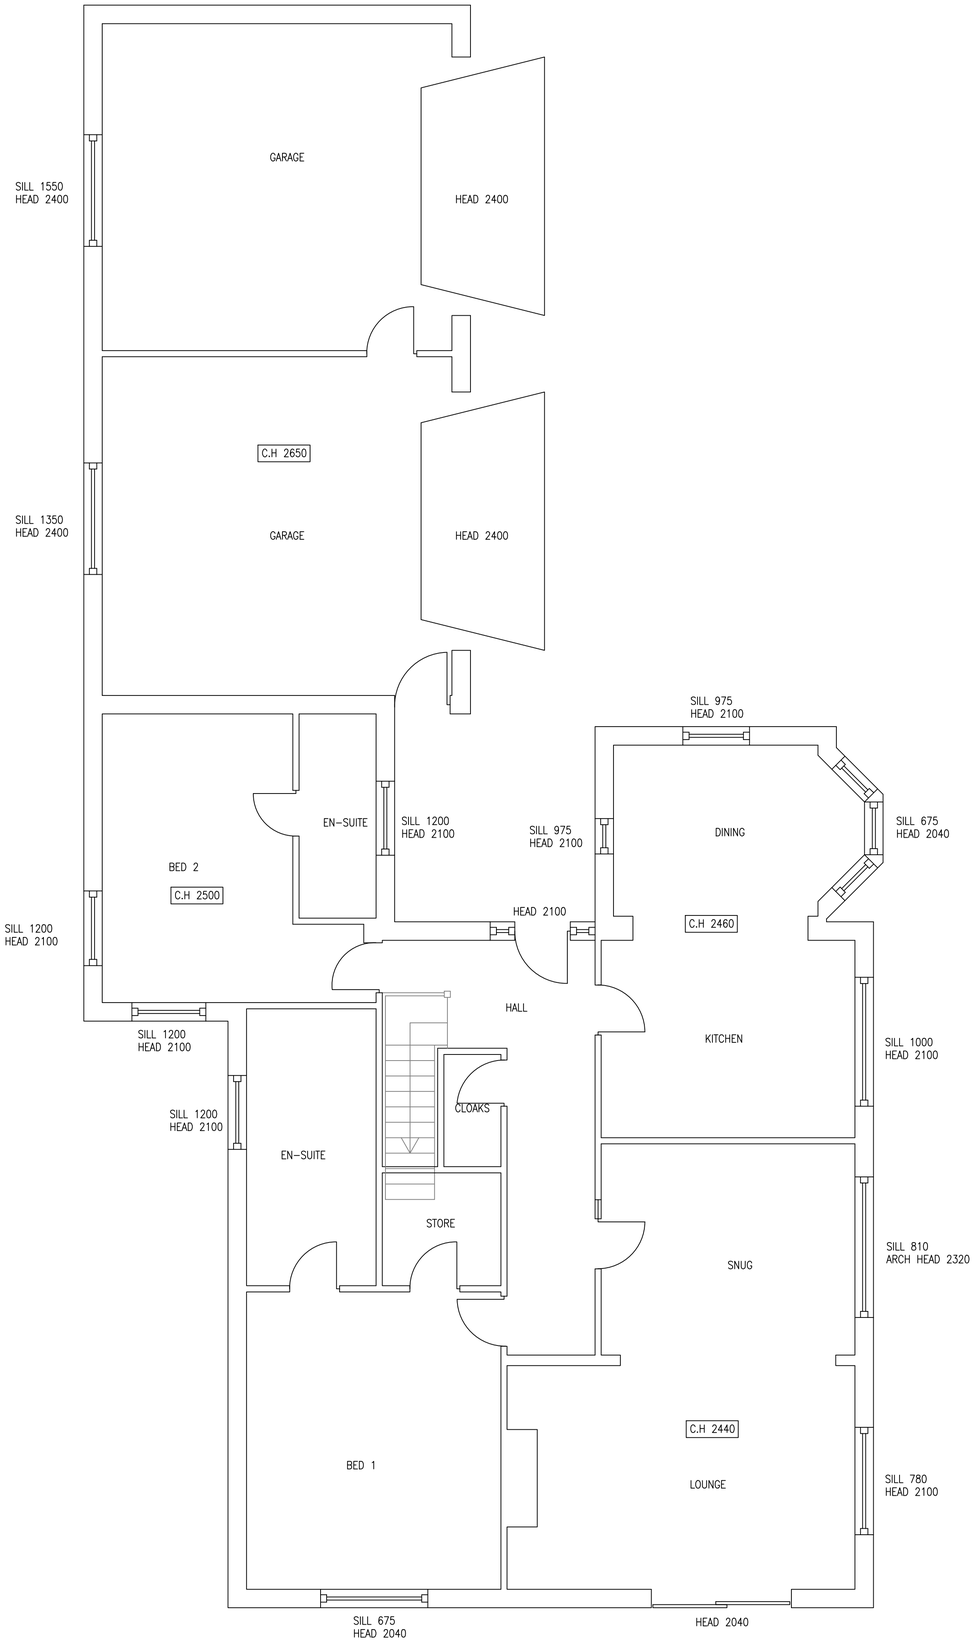

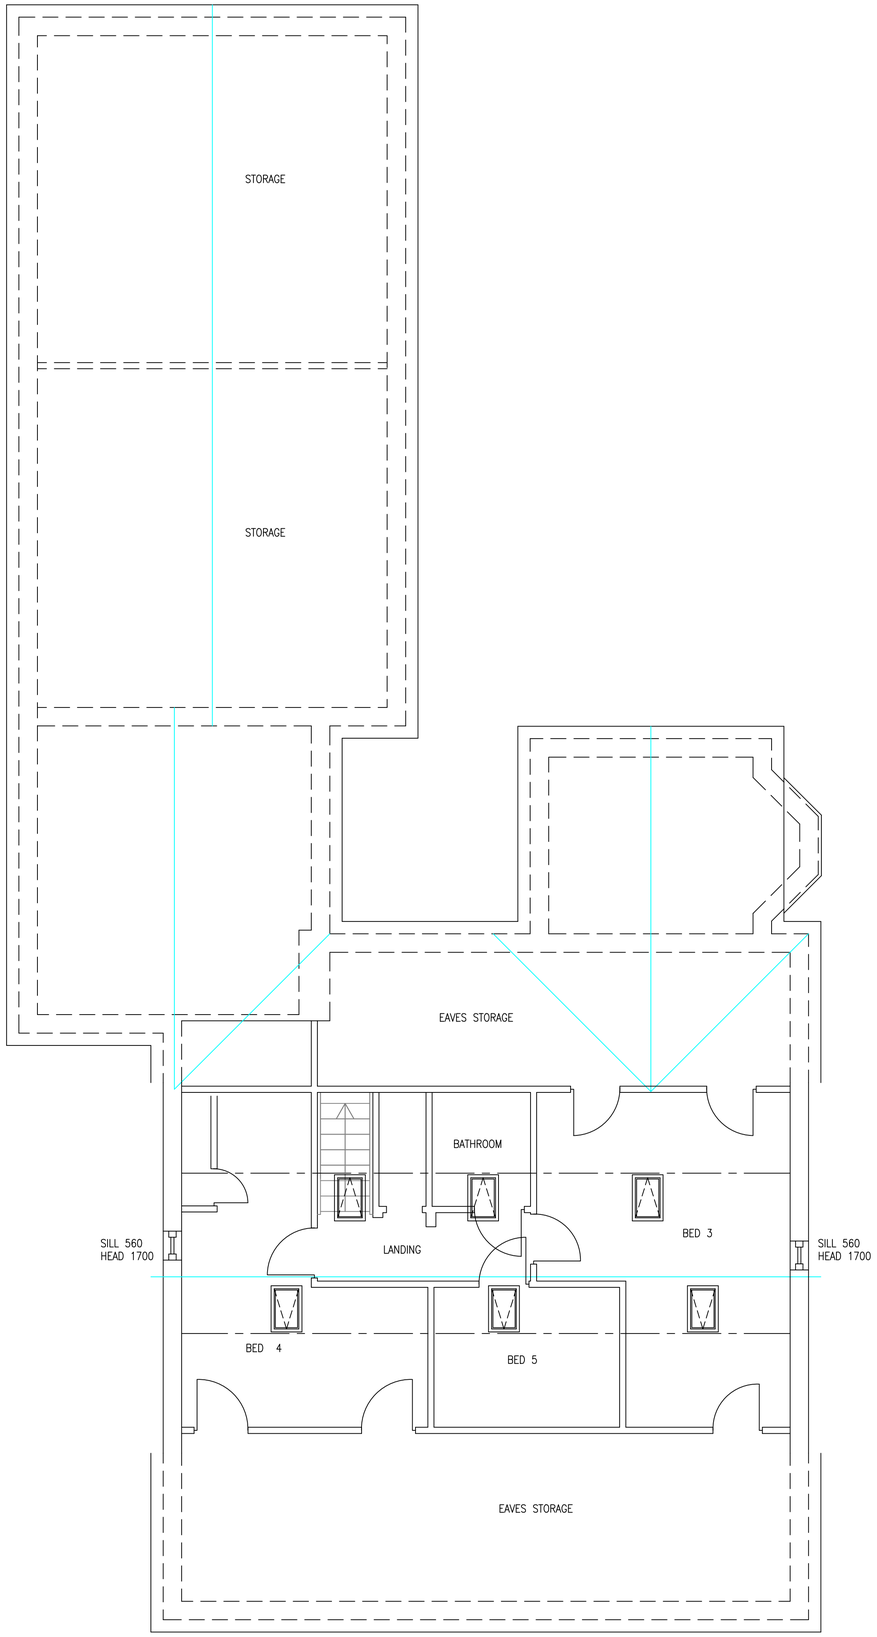

EXISTING G.F VOLUME 490.9M3
EXISTING F.F VOLUME 97.7M3
EXISTING TOTAL VOLUME 588.6M3

Revisions.

Client.
Mr & Mrs. C. BROWN.

Drawing Title.
EXISTING FLOOR PLANS.

REDFORD CONSTRUCTION
CONCEPT TO COMPLETION
24 Smithells Croft Road, Smithells, Bolton BL1 6LN
Mob: 07791127133 Email: ryan@redfordconstruction.co.uk
Mob: 07791121584 Email: stuart@redfordconstruction.co.uk

SCALE: 1:50 DATE: SEPT 22
DRAWN: R.M CHECKED: N.T

CONTRACT No: RC1104 DRAWING No: 1

PROPOSED EXTENSION AT THE FOLLIES BUNGALOW, VICARAGE LANE, WILPSHIRE. BB1 9HY