The follies bungalow

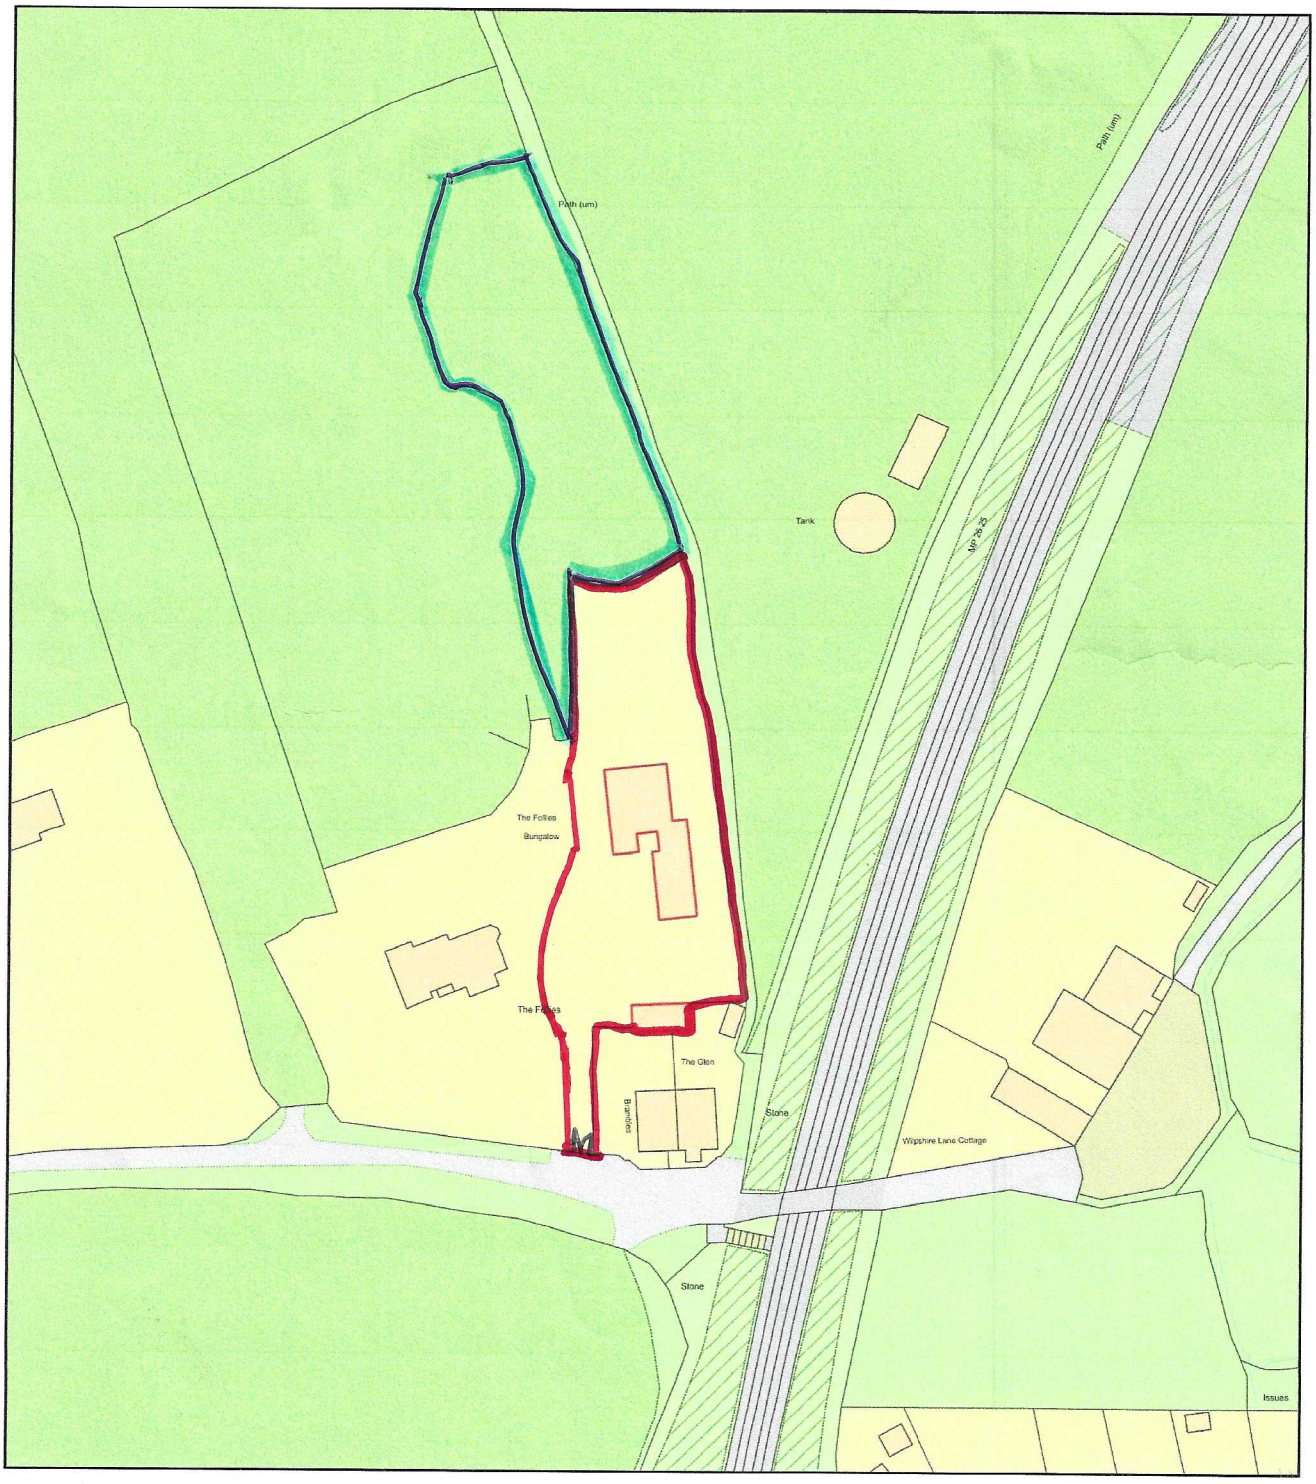

0 50
Metres

N

ReQuestaPlan

Plan Produced for: Chris brown

Date Produced: 16 Nov 2022

Plan Reference Number: TQRQM22320231906489

Scale: 1:1250 @ A4

© Crown copyright and database rights 2021 OS 100042766