This drawing is to be read in conjunction with all relevant Architect, consultants' and specialists' drawings and specifications. The Architect is to be notified of any discrepancies before proceeding. Do not scale from this drawing. All dimensions and levels are to be checked on site. This drawing is subject to copyright. All work carried out before Planning and Building Permission has been granted is at the contractor/clients risk.

CHRIS HEATON SURVEYS
LAND SURVEYORS

21 The Croft
Read
Clitheroe
Lancs. BB7 4LH

Tel: 01282 211090

Email: info@chsurveys.com

CLIENT	TITLE
SUNDERLAND PEACOCK	23 GREEN DRIVE, CLITHEROE

Scale	Date	Drawn	Checked	Job Ref	Dwg Ref	Revision	Date
1/100	JUL 22	CH/EDH	CJL	7422			

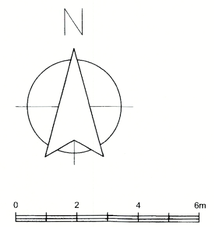

LEGEND

SPOT HEIGHT	99.64	KERB
DRAINAGE	C 99.69	FENCE
PAVING/SURFACE	99.69	HEDGE
GULLY	G 99.69	TOP/EDGE OF BANK
FLOOR LEVEL	99.69	CONIFER
KERB LEVEL	99.69	BOAT
STEPS LEVEL	99.69	TREE/SHRUB
INVERT LEVEL	I 97.79	RIDGE
WATER METER	W 99.79	MARKER POST/ FENCE/GATE
FIRE HYDRANT	+ FH	SUPPORTING RAM OVERHEAD
MANHOLE		NOTES:
LAMP POST		
TEST PIT	+	
TRIAL PIT	+ TP	
GAS POST		
MARKER	+ MK	
SERVICES		
CONTOUR	+ 100	
ELEC. PC	+	
ELEVATION	99.99	
WALL	+ PT	
PIPE	+ Pipe	
LAMP POST	+ LP	

1. ALL SURVEY STATIONS ARE EITHER PERMANENT OR ARE RELATED TO A LOCAL SITE GRID.
2. ALL LEVELS ALONG KERBS ARE TAKEN AT THE BACK OF THE KERB (GUTTER).
3. ALL LEVELS ARE RELATED TO A LOCAL SITE DATUM.
4. THE LEVEL OF ANY POINT IS INDICATED BY THE POSITION OF THE CROSS.
5. TO CONFIRM PLAN SCALE CHECK BETWEEN THE GRID INTERSECTIONS.
6. ALL TOP LINES MUST BE CHECKED.
7. PHYSICAL BOUNDARIES ON SITE ARE NOT NECESSARILY LEGAL BOUNDARIES.
8. ALL SERVICES, WHETHER LIVE OR DEAD, AT THE TIME OF SURVEY, ARE SHOWN.
9. TO CHECK THE PLAN SCALE THE GRID IS 20 METRES.

*THE ACCURACY OF SURVEYED LEVELS AND DIMENSIONS SHOWN SHOULD BE CHECKED BEFORE USE IN DESIGN.

NB: ALL UNDERGROUND SERVICES' POSITIONS ARE APPROXIMATE AND MUST BE CHECKED BEFORE USE IN DESIGN

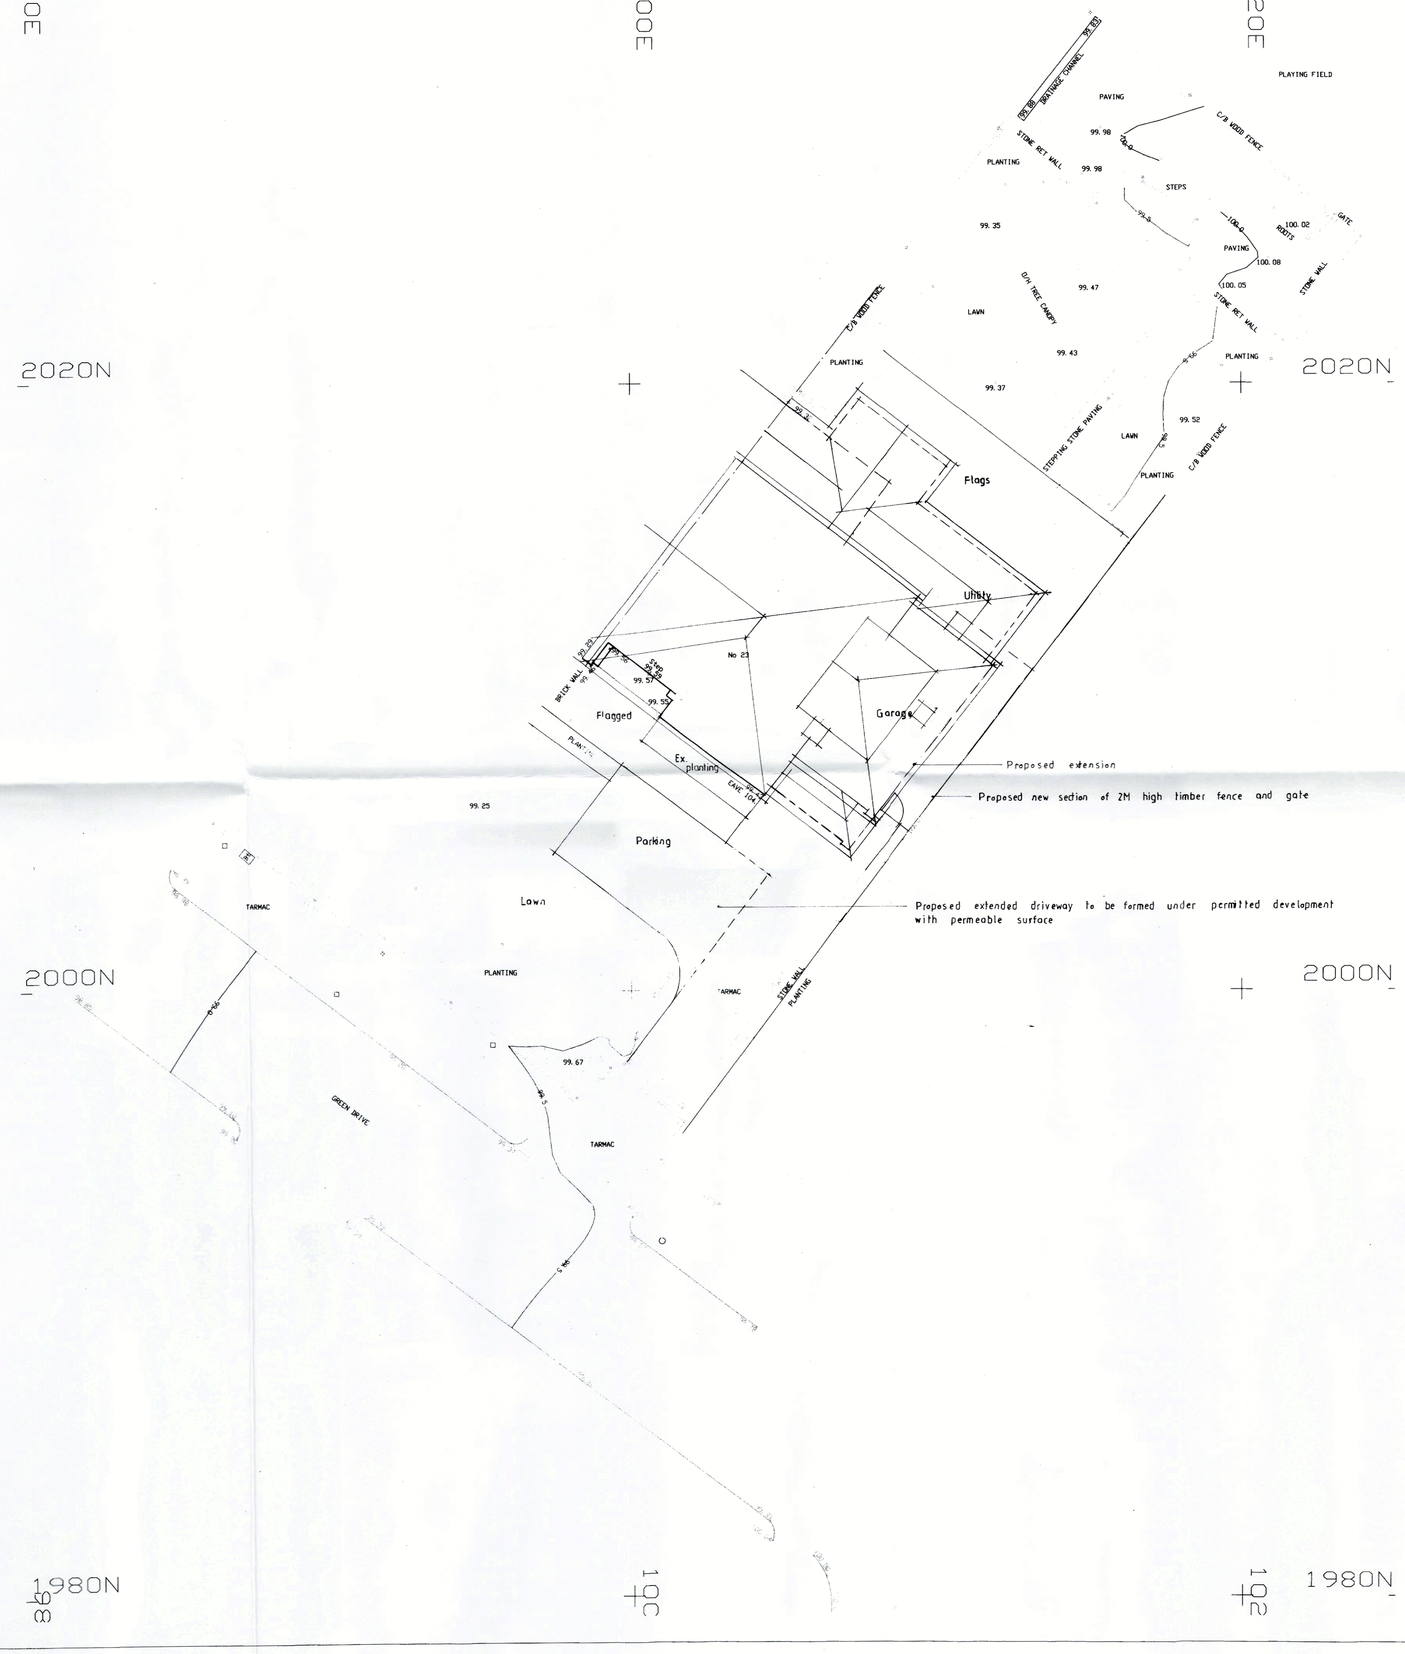

REV A	Updated after meeting Clients 09/08/2022 SGH
REV B	Updated after meeting Clients on 16/09/22 SGH

Client
Mr Sheldon and Miss Phillip

Job Title
Proposed Extension and Alterations to:
23 Green Drive
Clitheroe
BB7 2BB

Drawing Title
Proposed Site Plan

Scale	Date	Drawn
1:100 @ A1	July 2022	SGH

SUNDERLAND PEACOCK

6715 - 04 B