CALDERPEEL.COM

© CALDERPEEL PARTNERSHIP LTD

NOTE: DO NOT SCALE FROM THIS DRAWING

REV	DESCRIPTION	DATE	DRAWN
-	-	XX.XX.XX	XX

0 2 4 6 8 10 20m

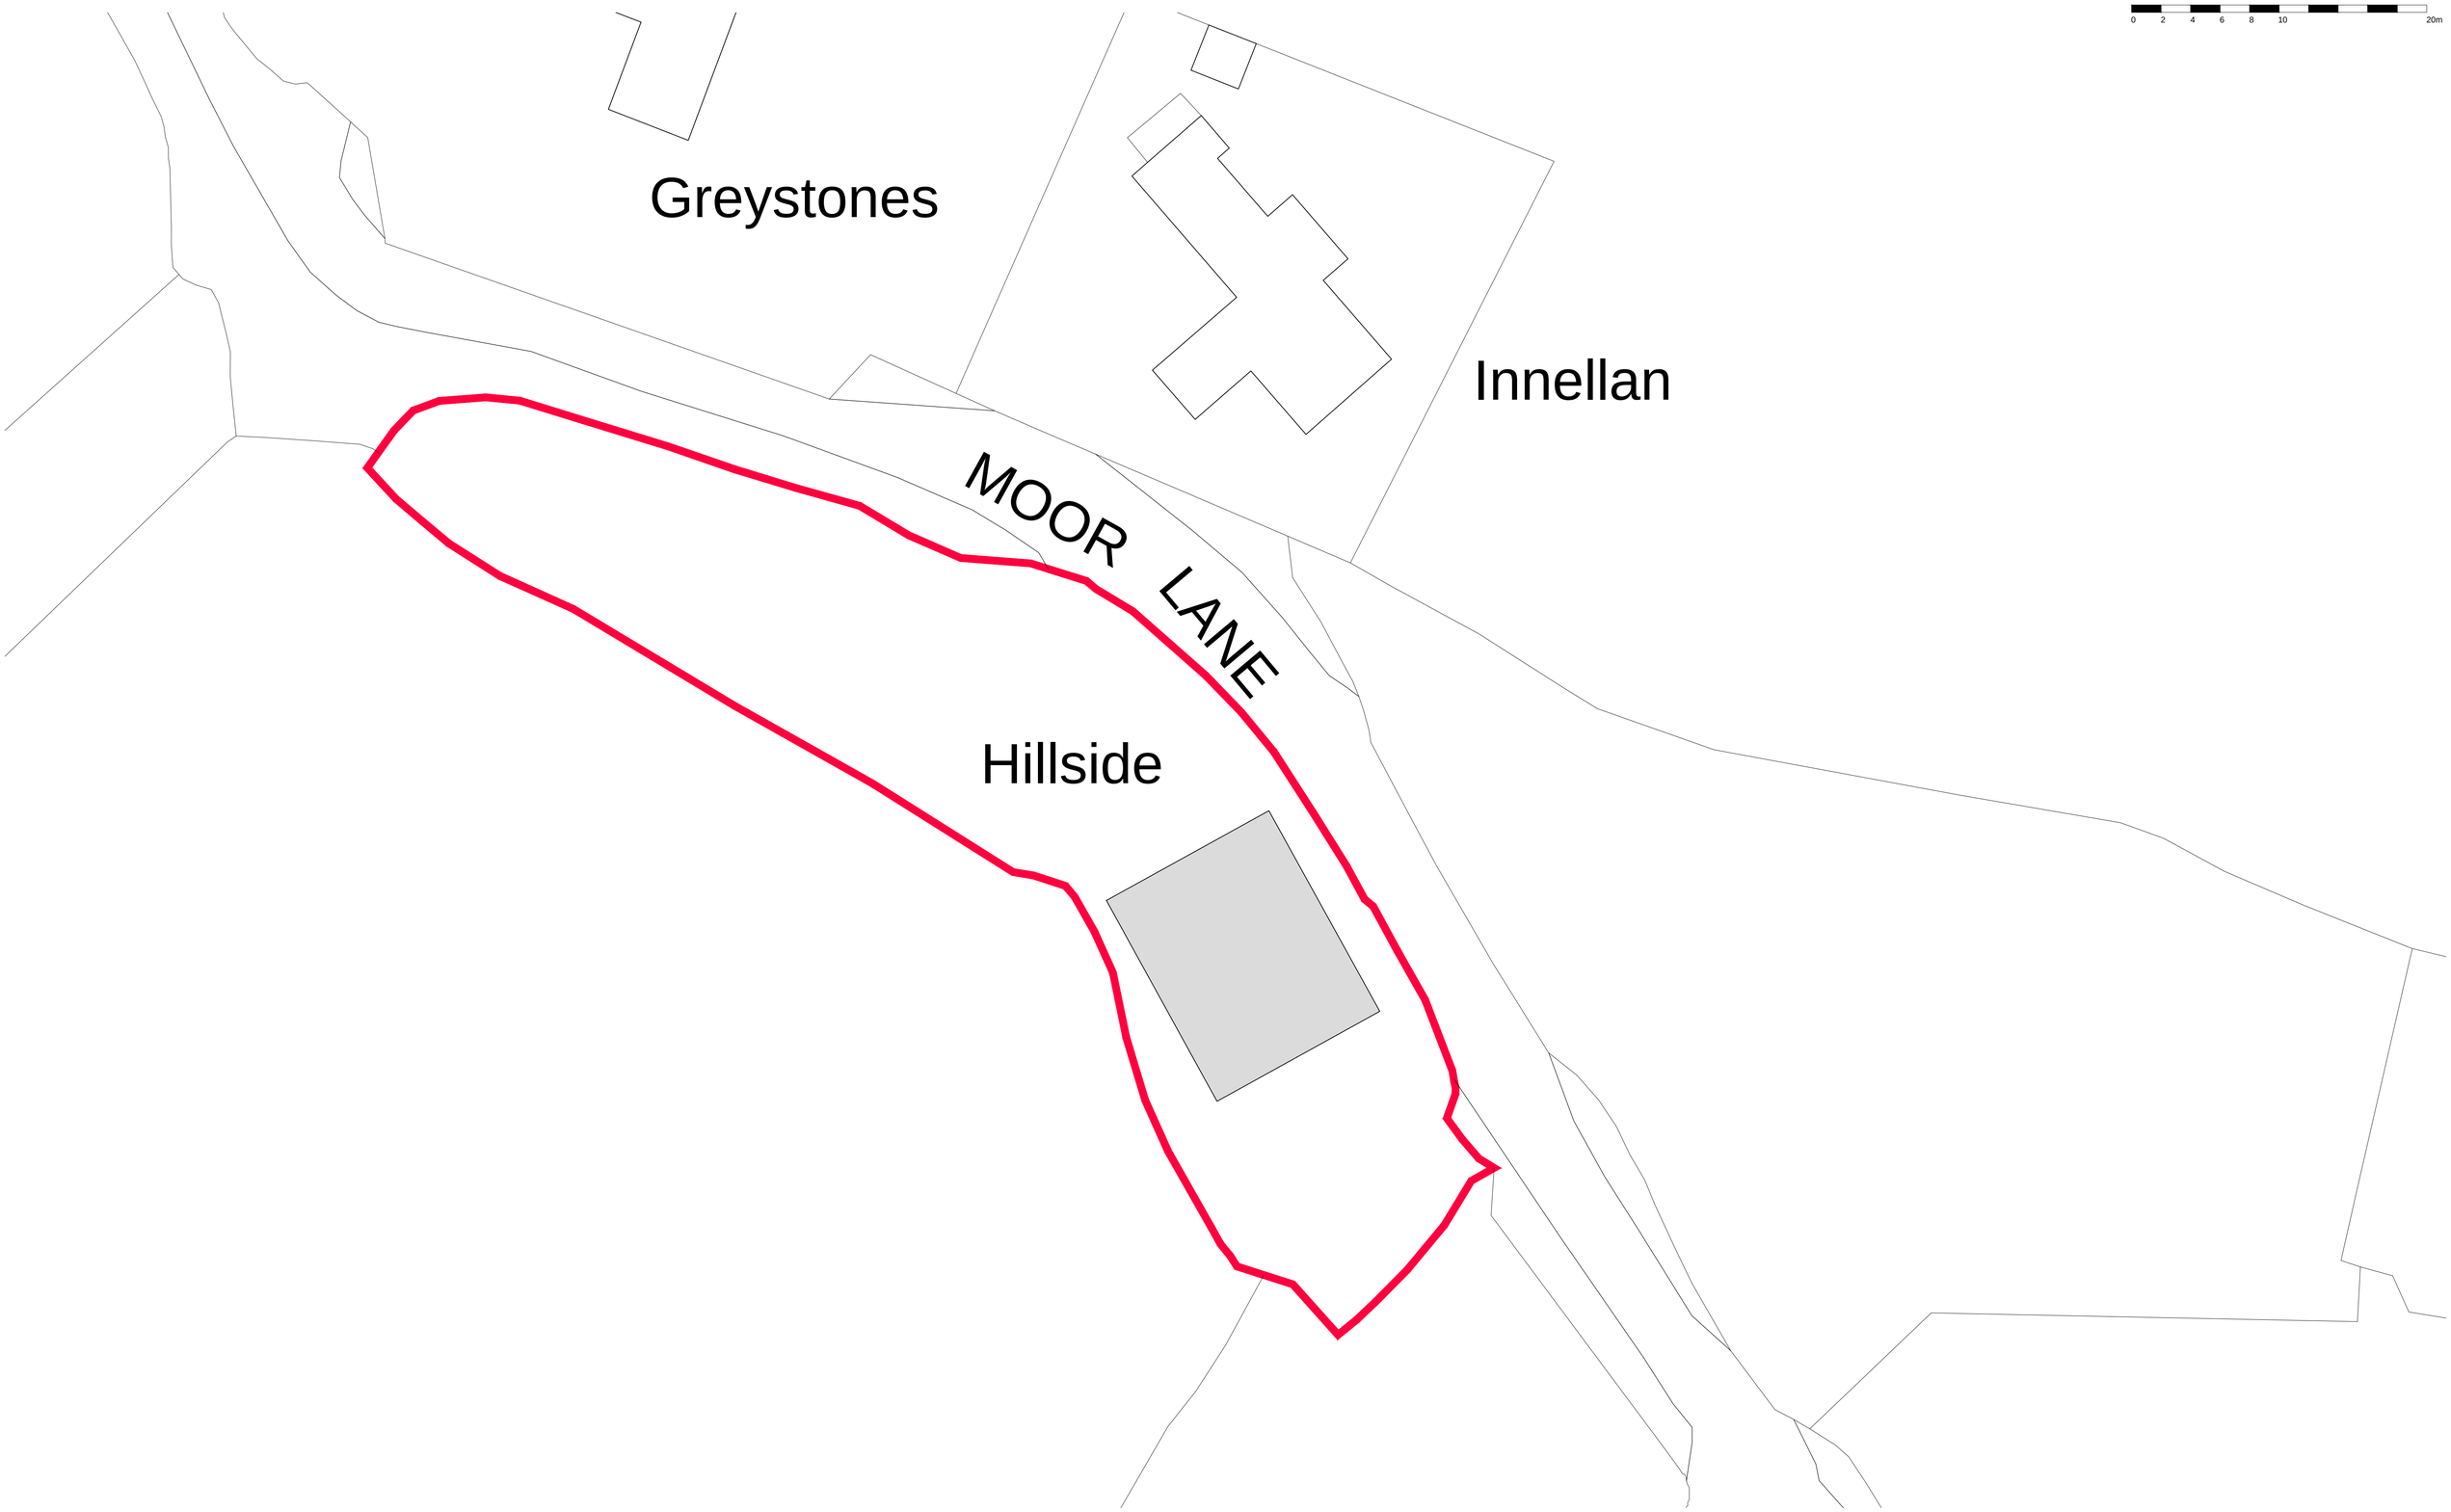

CHESHIRE
Market Court
20-24 Church St
Altrincham
WA14 4DW
0161 929 7622

SHEFFIELD
Electric Works
3 Concourse Way
Sheffield
S1 2BJ
0114 250 7983

HILLSIDE | MOOR LANE | WISWELL | BB7 9DG

TIM & CAROLINE SMITH

PROPOSED BLOCK PLAN
DWG: 22007 (PL) 003 *
DATE: 01.02.23
SCALE: 1:200 @ A1
DRAWN: AF

CALDERPEEL
ARCHITECTS