north east elevation

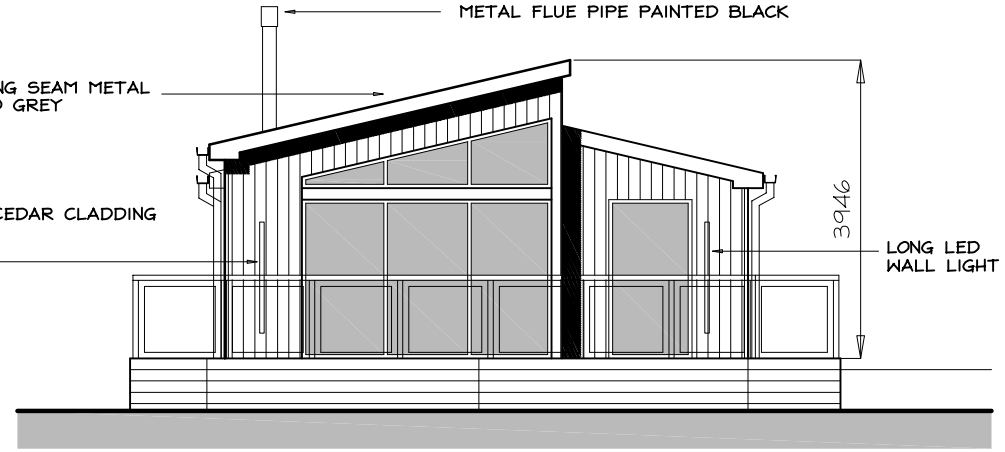

north west elevation

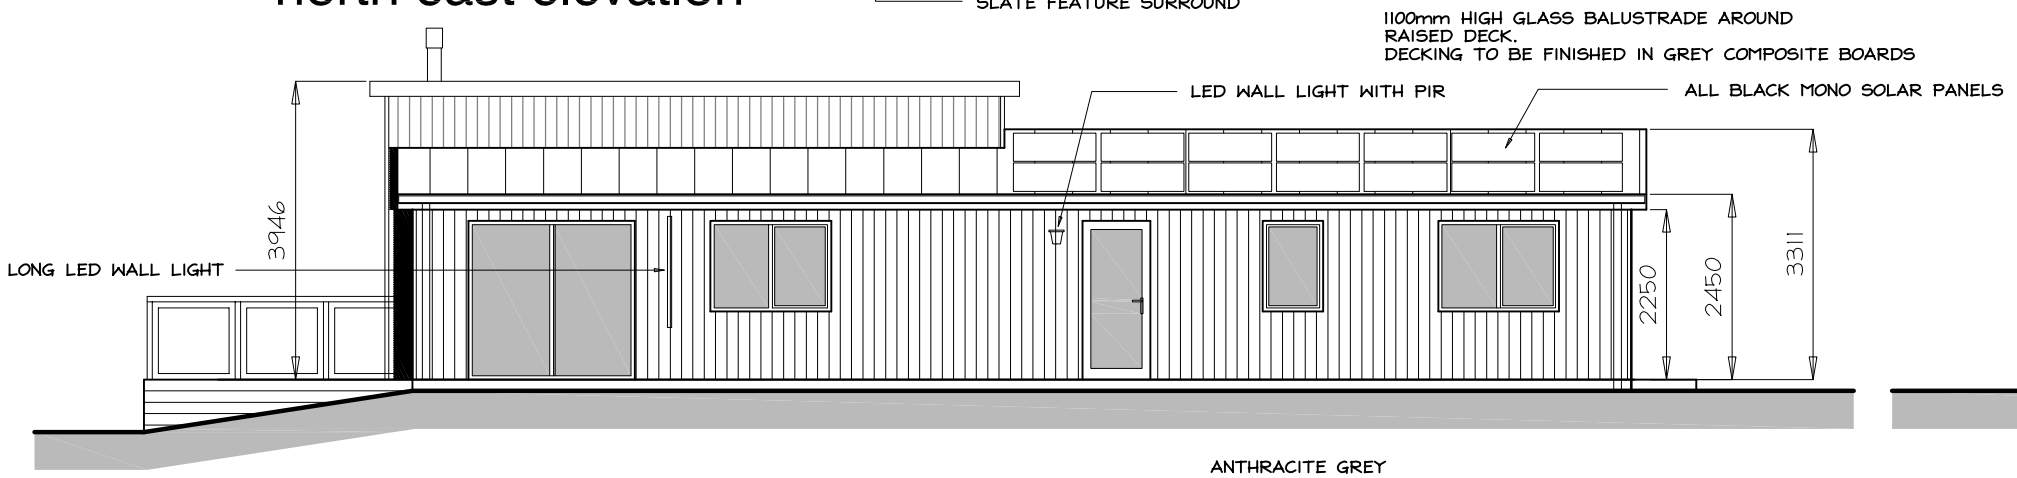

south west elevation

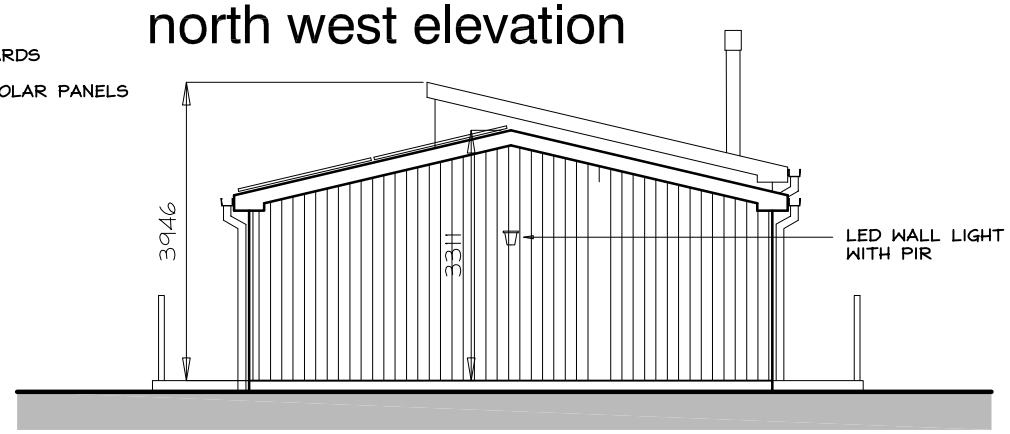

south east elevation

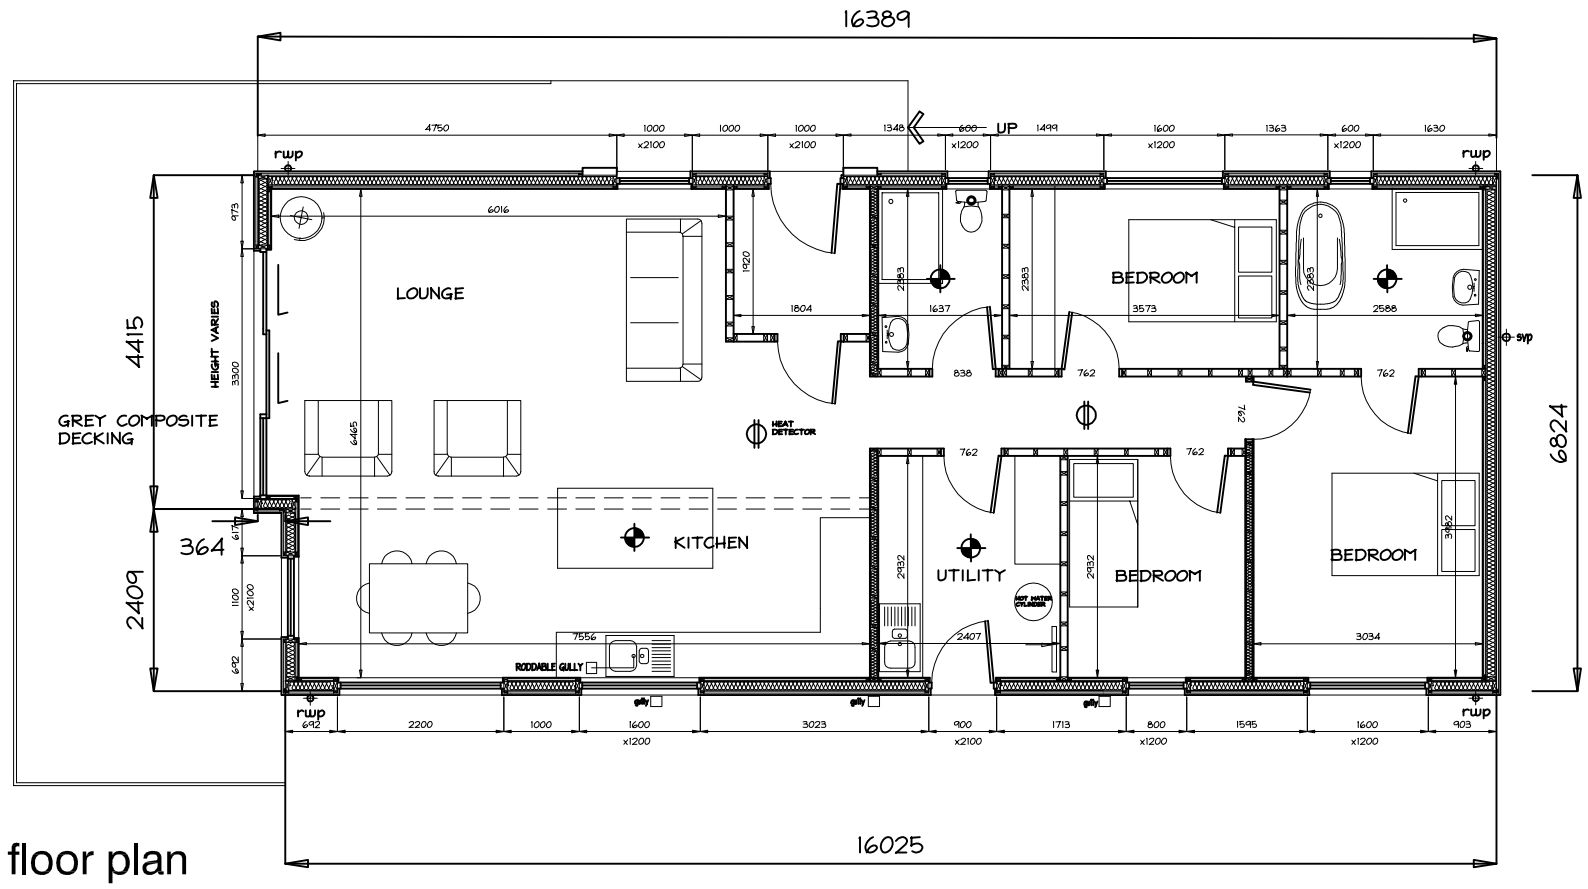

floor plan

0 1 2 3 4 5 6 7

SCALE BAR in METRES

Revisions	B REMOVED HOT TUB	11/10/23
	A ADDED EXTERNAL WALL LIGHTS	4/10/23

Project:
PROPOSED HOLIDAY HOME AT,
MORANS FARM, PENDLETON ROAD, WISWELL

Drawing:
LODGE 1

Client:
MRS L. SAGAR

adm design
Royds House, Harden Road, Kelbrook, Barnoldswick, Lancs. BB18 6TS
Tel: 07931 557214 - Email: admdesign @ btconnect.com

Scale(s) 1:100 @ A3 Date MARCH 2023

Drawing no. ADM/23/04/02 Rev. B