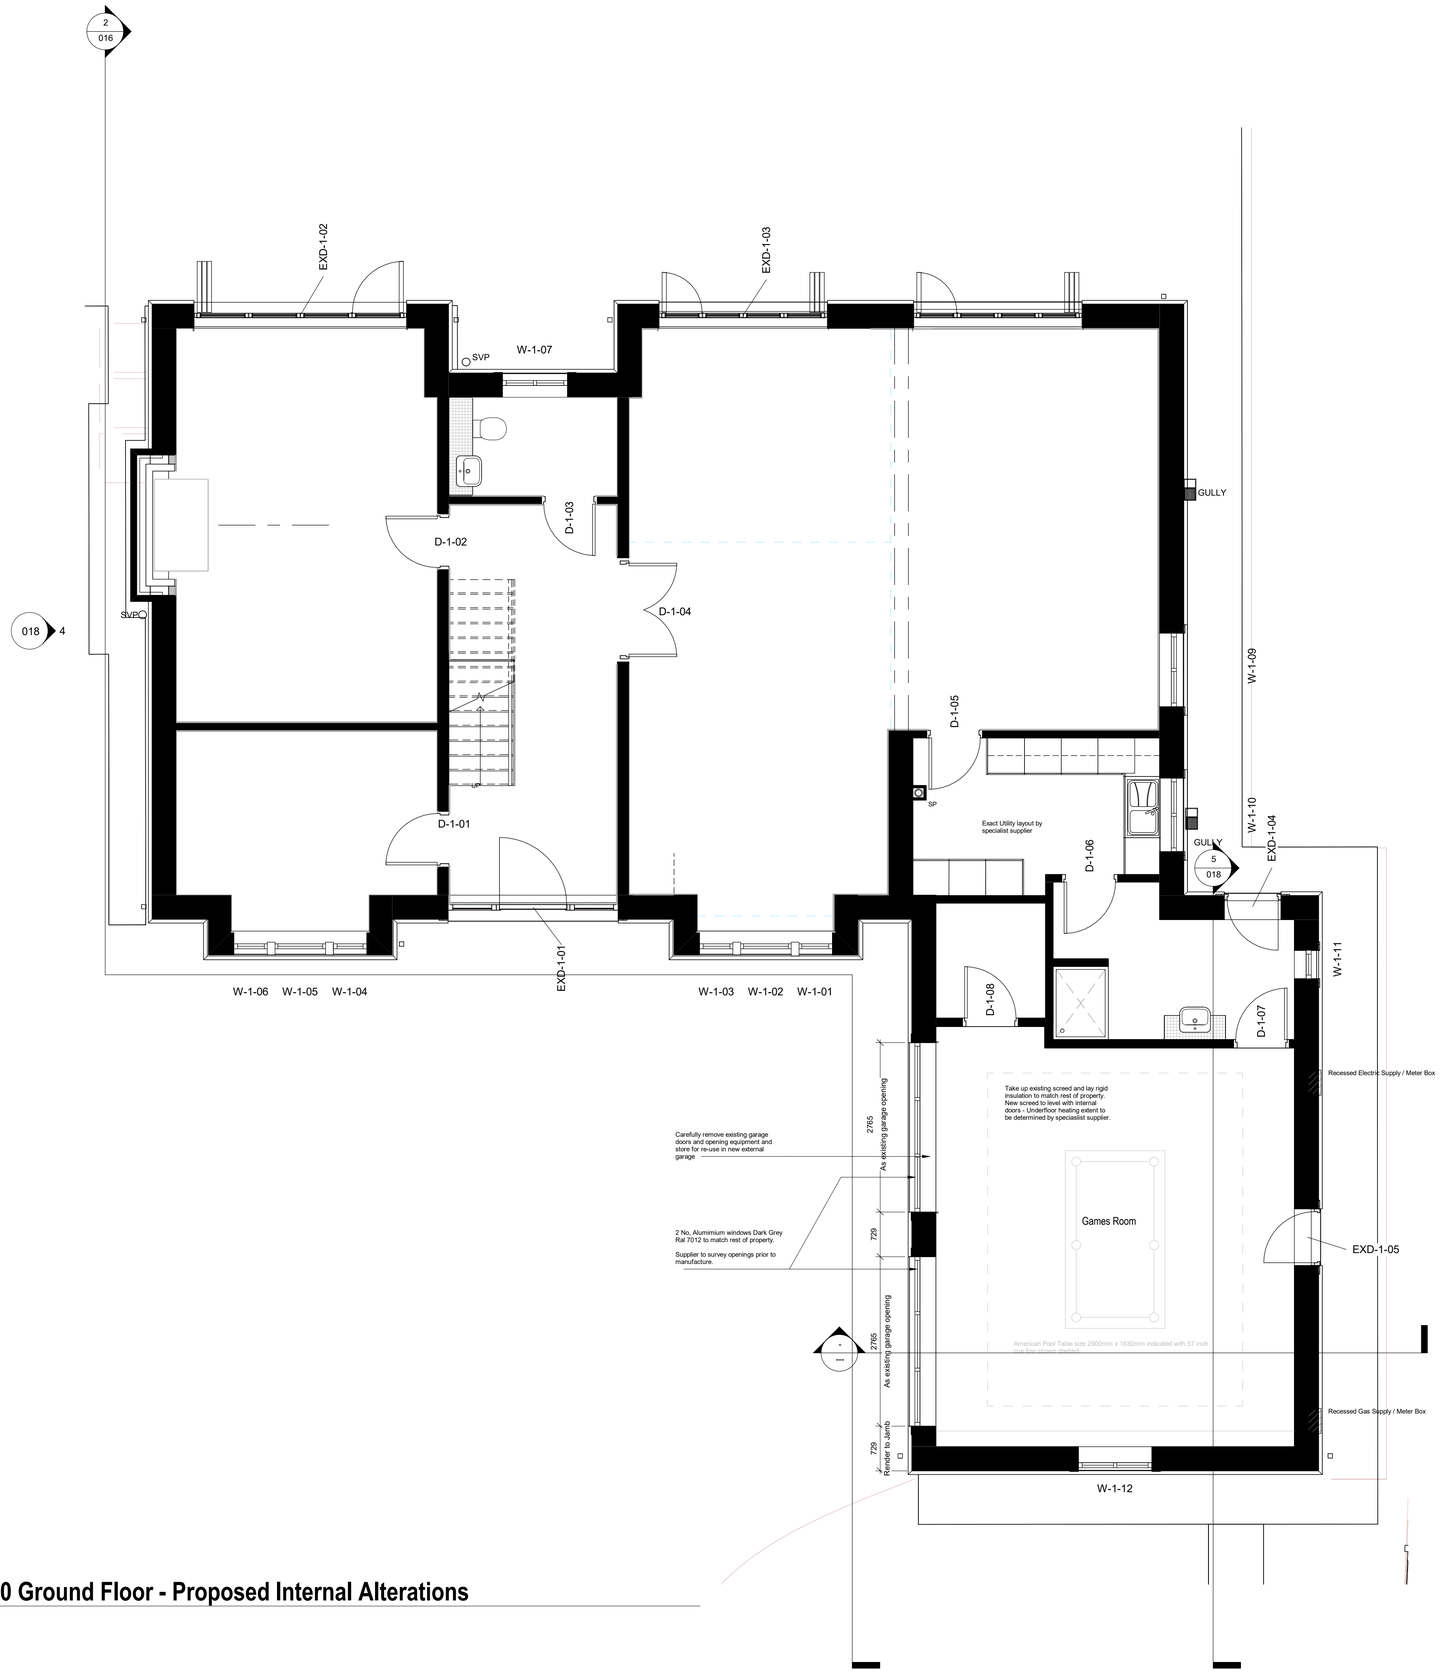

1 Level 0 Ground Floor - Proposed Internal Alterations

1 : 50

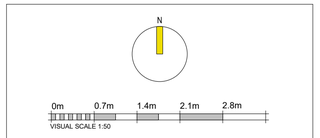

COPYRIGHT.
The copyright of this drawing is held by AST* - Assorted Skills + Talents Limited and no reproduction is allowed without prior permission. This drawing must be checked and verified by the contractor prior to work commencing on site. Liability shall not be taken for any defects in this drawing unless, prior to commencing, this drawing and all its dimensions have been so checked and verified. All drawings issued prior to being checked to be treated as draft.
DO NOT SCALE.

rev	description	date	drawn	check

Revision Schedule

Assorted Skills + Talents*
North Studio
3 Cobourg Street, Manchester, M1 3GY.
Studio South
48 Charlotte Street, London, W1T 2NS.

www.assortedskillstalents.com

client:
Mrs Dawn Lenehan

project:
Proposed External Garage and Internal Alterations
Plot 1, (Number 8) The Oaks, Whalley, Lancashire

drawing:
Proposed Ground Floor Layout

drawing no:	project - originator - volume - level - type - role - drawing number	rev:	drawn:
AST_23_3 -019		P1	03/22/23

original by:	Author	issue status:	scale:
checked by:	Checker	PLANNING	1 : 50 @A1