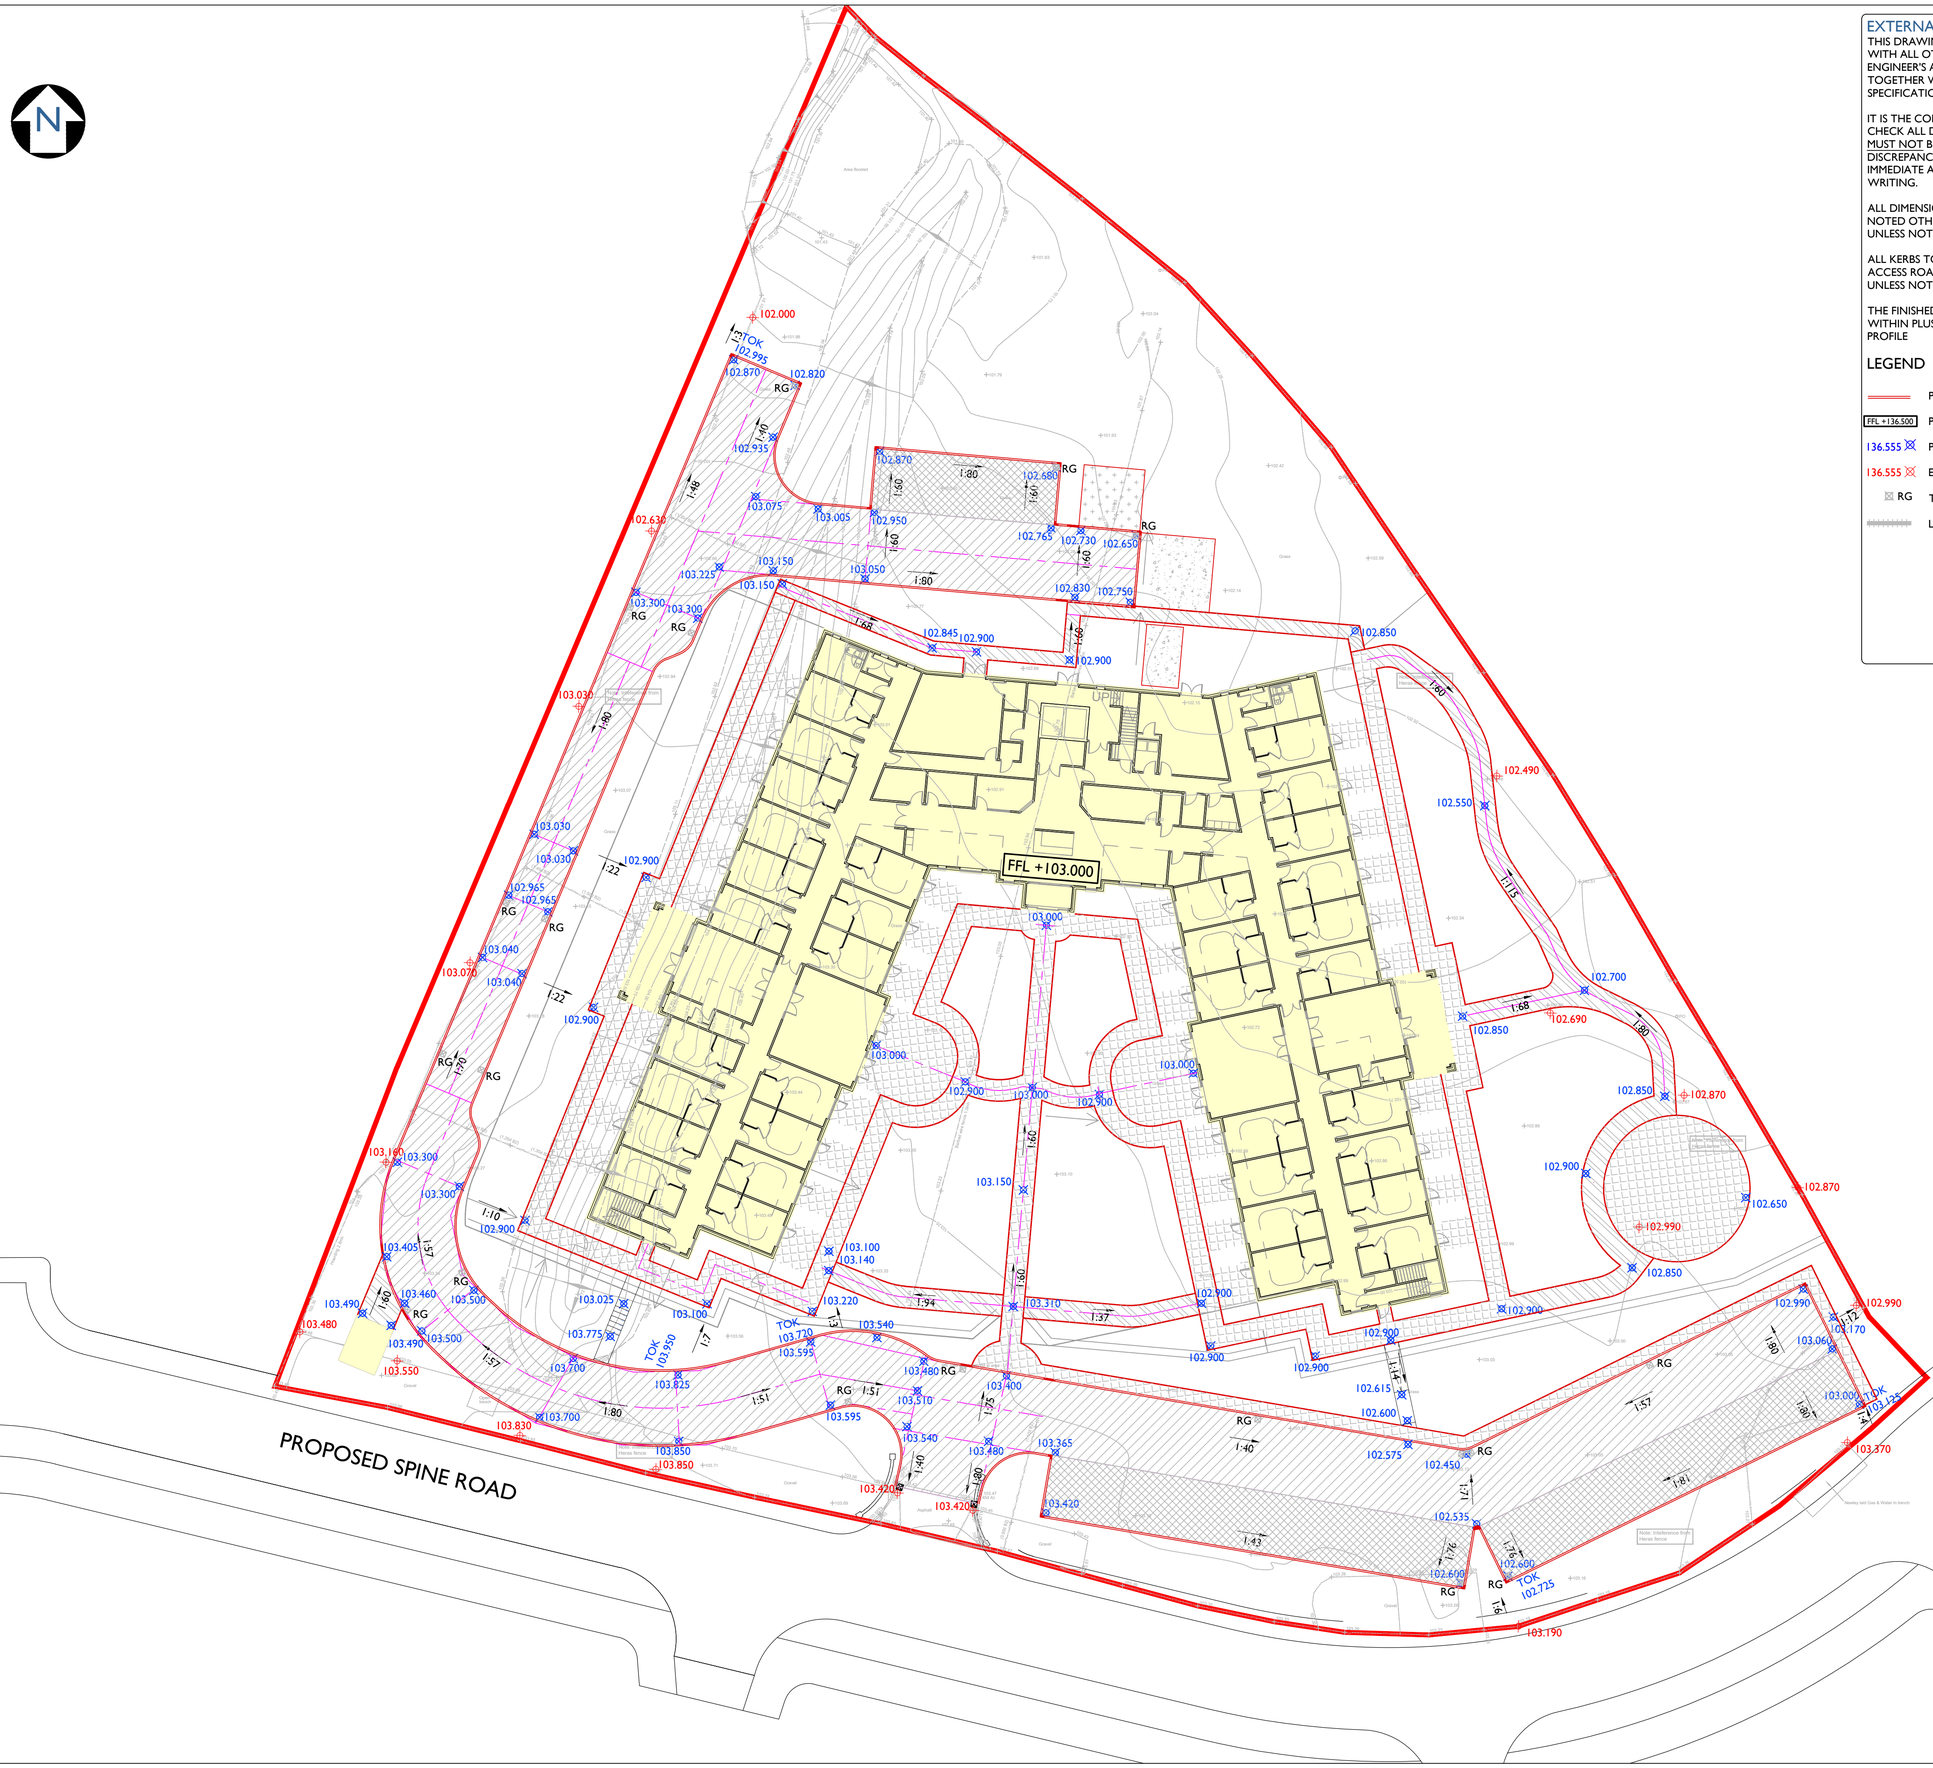

EXTERNAL WORKS

THIS DRAWING IS TO BE READ IN CONJUNCTION WITH ALL OTHER RELEVANT ARCHITECT'S, ENGINEER'S AND SPECIALIST'S DRAWINGS TOGETHER WITH THE APPROPRIATE SPECIFICATION.

IT IS THE CONTRACTOR'S RESPONSIBILITY TO CHECK ALL DIMENSIONS ON SITE. DIMENSIONS MUST NOT BE SCALED FROM THIS DRAWING. ANY DISCREPANCIES TO BE BROUGHT TO THE IMMEDIATE ATTENTION OF THE ARCHITECT IN WRITING.

ALL DIMENSIONS ARE IN MILLIMETRES, UNLESS NOTED OTHERWISE. ALL LEVELS ARE IN METRES, UNLESS NOTED OTHERWISE.

ALL KERBS TO BE INSTALLED WITH 125mm FACE TO ACCESS ROADS AND 100mm IN CAR PARK AREA UNLESS NOTED OTHERWISE

THE FINISHED LEVEL IN PAVEMENT AREAS SHALL BE WITHIN PLUS OR MINUS 6mm OF THE DESIGN PROFILE

LEGEND

- PROPOSED KERB LINE
- FFL +136.500 — PROPOSED FINISHED FLOOR LEVEL
- 136.555 — PROPOSED LEVEL
- 136.555 — EXISTING LEVEL (FROM SURVEY)
- RG — TRAPPED ROAD GULLY
- LINEAR DRAINAGE CHANNEL

PAVEMENT NOTES

NOTE LIMESTONE COARSE AGGREGATE SHALL NOT BE USED FOR ASPHALT SURFACE COURSES. A BOND COAT IS TO BE APPLIED IN ACCORDANCE WITH BS 594 987 BETWEEN ALL CARRIAGEWAY MATERIAL LAYERS. REDUCED FORMATION LEVEL TO BE PROOF ROLLED TO IDENTIFY SOFT SPOTS. SOFT SPOTS TO BE EXCAVATED AND BACKFILLED WITH 6F5 CAPPING MATERIAL.

ALL ASPHALT MIXTURES TO CONFORM TO BS EN 13108

ALL BLOCK PAVING REFERENCES TO CONFORM TO BS 7533

LEGEND

SUBJECT TO CBR TESTING

ACCESS ROAD
30mm SMA 10 SURF 40/60
60mm AC 20 DENSE BIN 100/150
80mm AC 32 DENSE BASE 100/150
250mm SUB-BASE DOT TYPE 1

CAR PARKING BAYS
40mm AC 10 DENSE SURF 100/150
60mm AC 20 DENSE BIN 100/150
200mm SUB-BASE DOT TYPE 1

TARMAC FOOTWAY CONSTRUCTION
20mm AC 6 DENSE SURF 100/150
60mm AC 20 DENSE BASE 100/150
150mm SUB-BASE DOT TYPE 1

CONCRETE BIN STORE
100mm C28/35 CONCRETE SLAB
WITH BRUSHED FINISH & ARRISED EDGE.
WITH 1 LAYER OF A142 MESH TO BS4483
1 LAYER OF TERRAM GRADE 1000
150mm SUB-BASE DOT TYPE 1

ASHP BASE / SPRINKLER TANK BASE
PAVEMENT COMPOSITION AND LEVEL REQUIREMENTS IN ABEYANCE AND TO BE CONFIRMED BY STATUTORY PROVIDER / ARCHITECT

BLOCK PAVING - FOOTWAY
50mm BLOCK PAVIOR TO ARCHITECTS SPEC
40mm CAT 1V SAND LAYING COURSE (BS 7533)
150mm SUB-BASE DOT TYPE 1

REV	DESCRIPTION	BY	CHK	APR	DATE
P02	SITE LAYOUT AMENDED	JR	RH	MM	28.03.2023

JPS CIVIL + STRUCTURAL ENGINEERS
+44 (0)1244 893430 | www.jpstructural.co.uk | info@jpstructural.co.uk

PURPOSE OF ISSUE: STAGE 2	STATUS: S2
PROJECT: CLITHEROE CARE HOME	
TITLE: EXTERNAL WORKS PAVEMENT COMPOSITION	
CLIENT: ERIC WRIGHT CONSTRUCTION LTD	
DRAWN BY: JR	CHECKED BY: RH / APPROVED BY: MM
DATE: 15.02.2023	SCALE (@ A1): 1:250 / PROJECT NUMBER: 113001
DRAWING NUMBER: 220018-JPS-ZZ-ZZ-DR-C-00702	REV: P02