This drawing is to be read in conjunction with all relevant Architect, consultants' and specialists' drawings and specifications. The Architect is to be notified of any discrepancies before proceeding. Do not scale from this drawing. All dimensions and levels are to be checked on site. This drawing is subject to copyright. All work carried out before Planning and Building Permission has been granted is at the contractor/clients risk.

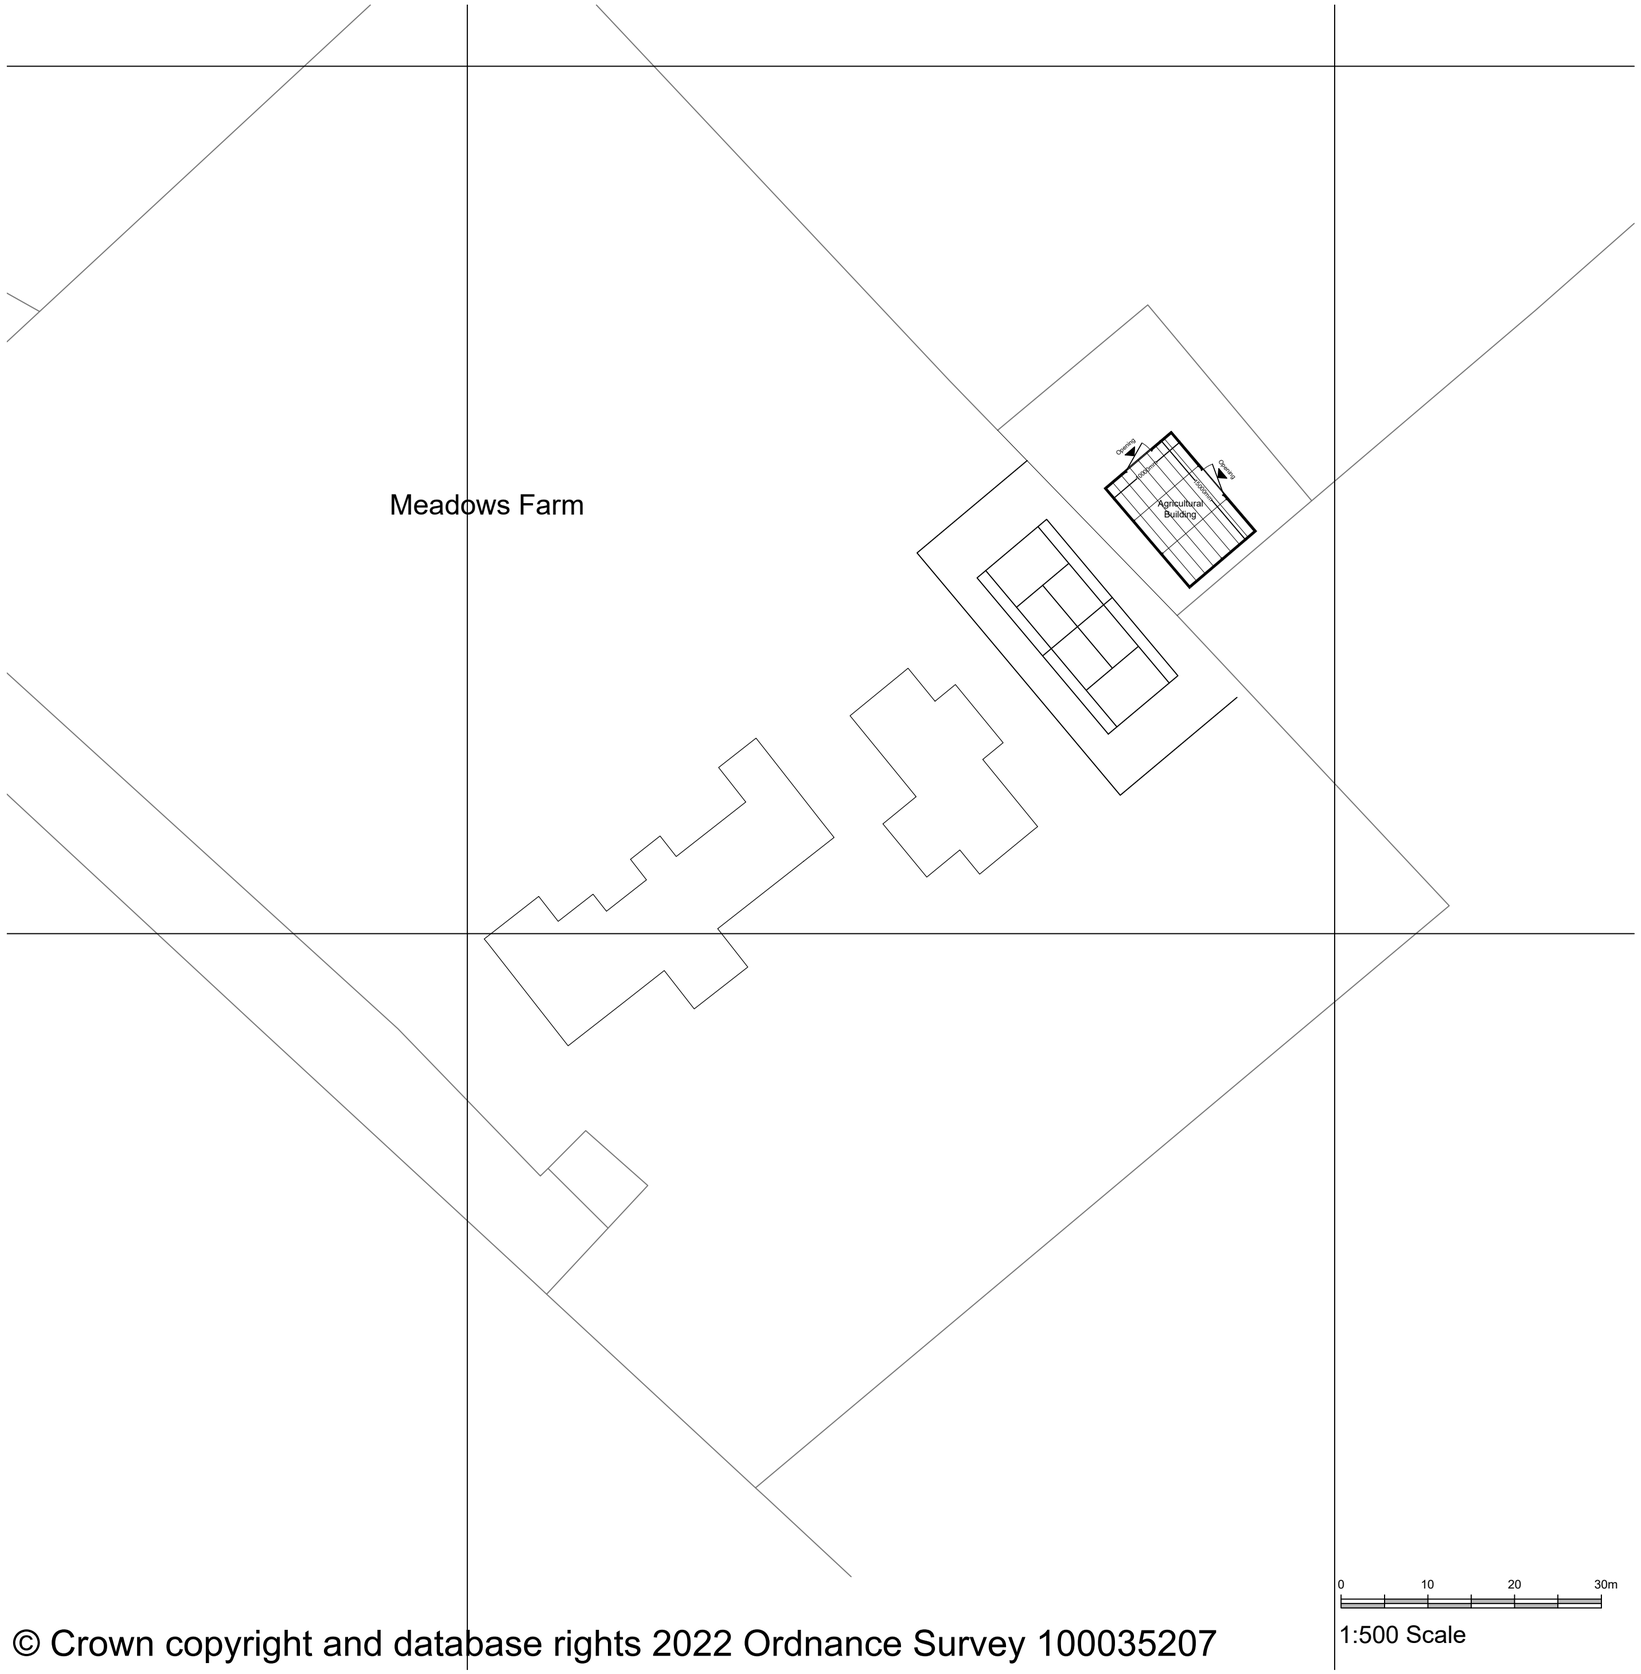

© Crown copyright and database rights 2022 Ordnance Survey 100035207

Client
Mr and Mrs Whitewell

Job Title
Proposed Extension and Alterations to
Meadows Farm
Worston

Drawing Title
Proposed Site Plan

Scale	Date	Drawn
1:500 @ A2	Sept 2022	RS

SUNDERLAND PEACOCK ARCHITECTS
SUNDERLAND PEACOCK & ASSOCIATES LTD.
HAZELMERE, PIMLICO ROAD, CLITHEROE
LANCASHIRE, BB7 2AG
T 01200 423178 F 01200 427328
E info@sunderlandpeacock.com
www.sunderlandpeacock.com

6279 - P11 -