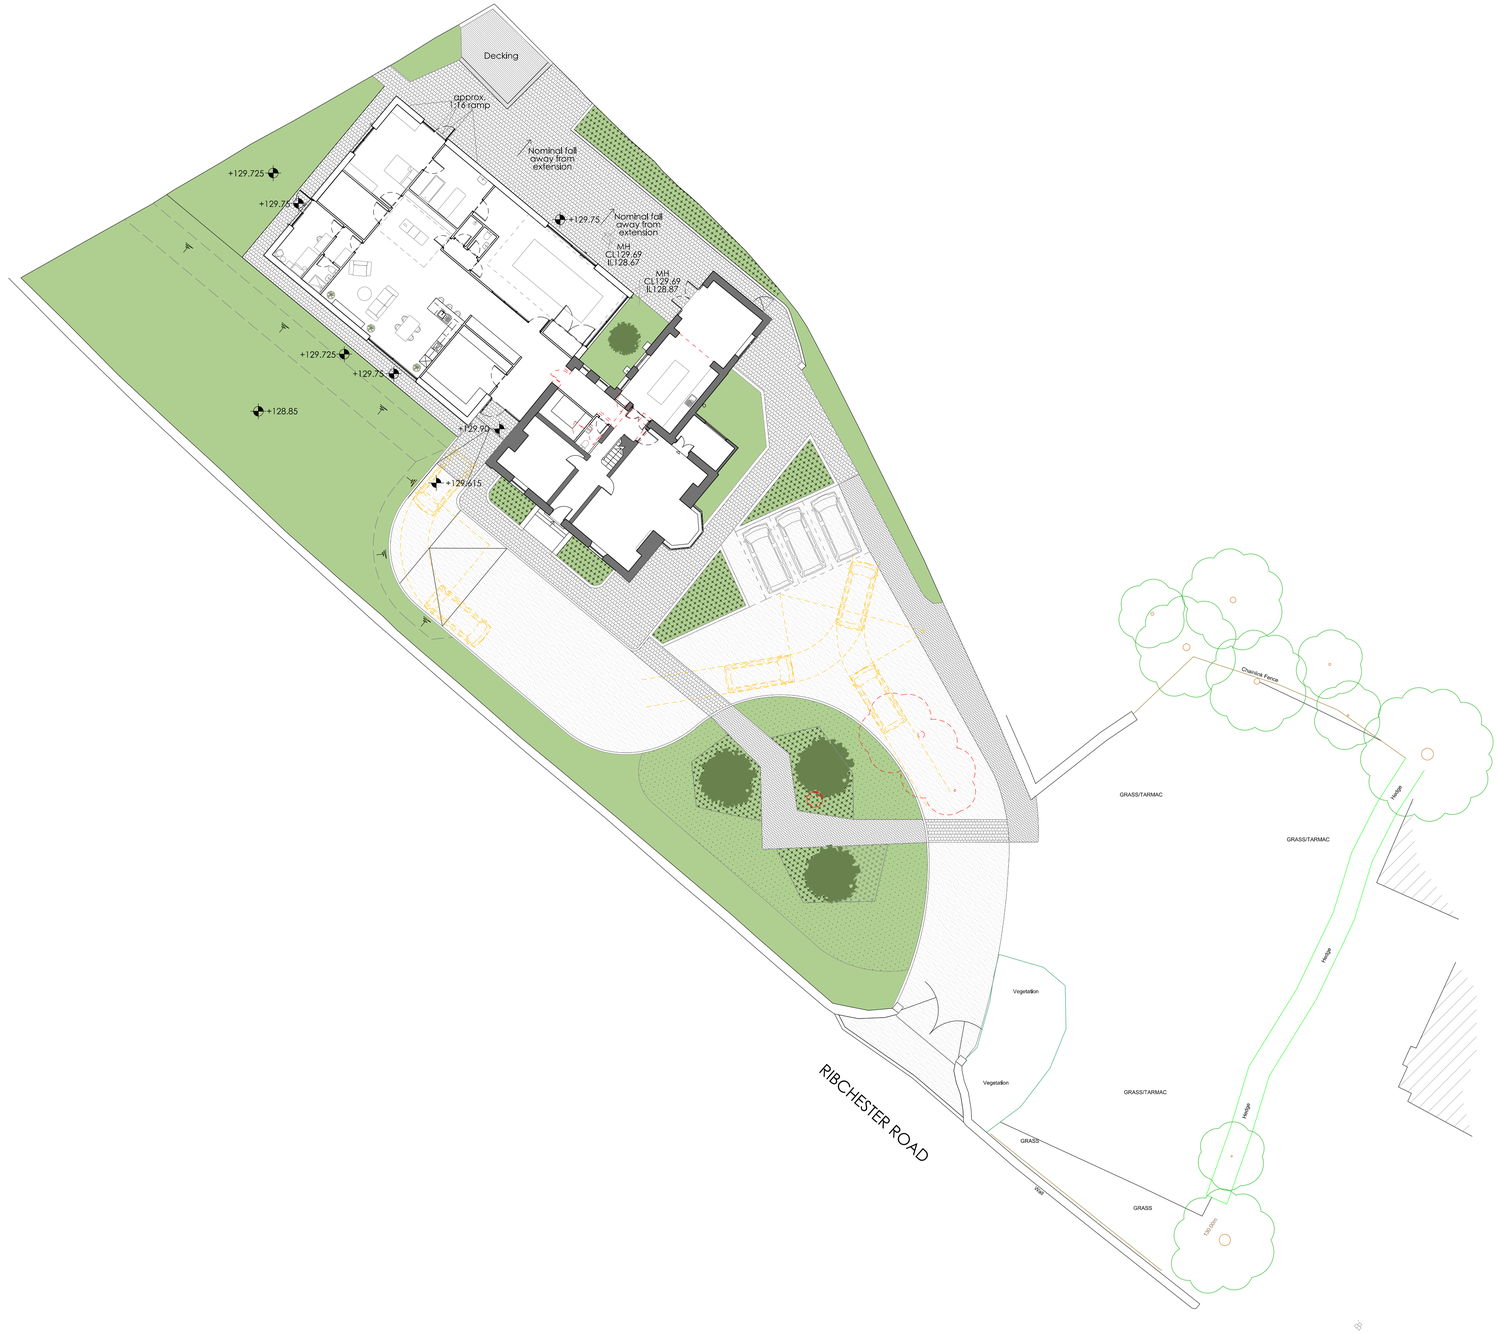

Revisions / Notes

All dimensions to be as noted (to be checked on site prior to manufacture). Do not scale of this drawing. Report any discrepancies to the Architect / CA immediately. This drawing is copyright of GA Studio Ltd. drawings are not to be reproduced without written consent.

REV	DATE	BY	DESCRIPTION

KEY

- Stone Paving Tiles
- Coloured Tarmac Pathways
- Gravel Driveway
- Timber Decking

GA Studio
mail@gastudio.co.uk
www.gastudio.co.uk
tel. 0161 835 3538
Architects / Masterplanning / Urban Design / Interiors

Ellerslie House - Clayton Le Dale
Site Plan
Proposed

REV - 00
by - AL
check - MJG

Project No - 23-02 | DWG No - L(-1)001 | MAR 23 | 1:200 @ A1

0 1 3m