E ROPER & SONS, LYME HOUSE FARM – PLAN 1

PROPOSAL TO CONSTRUCT ROOF OVER EXISTING FODDER STORE – LOCATION/LAND PLAN

Scale 1 :10000

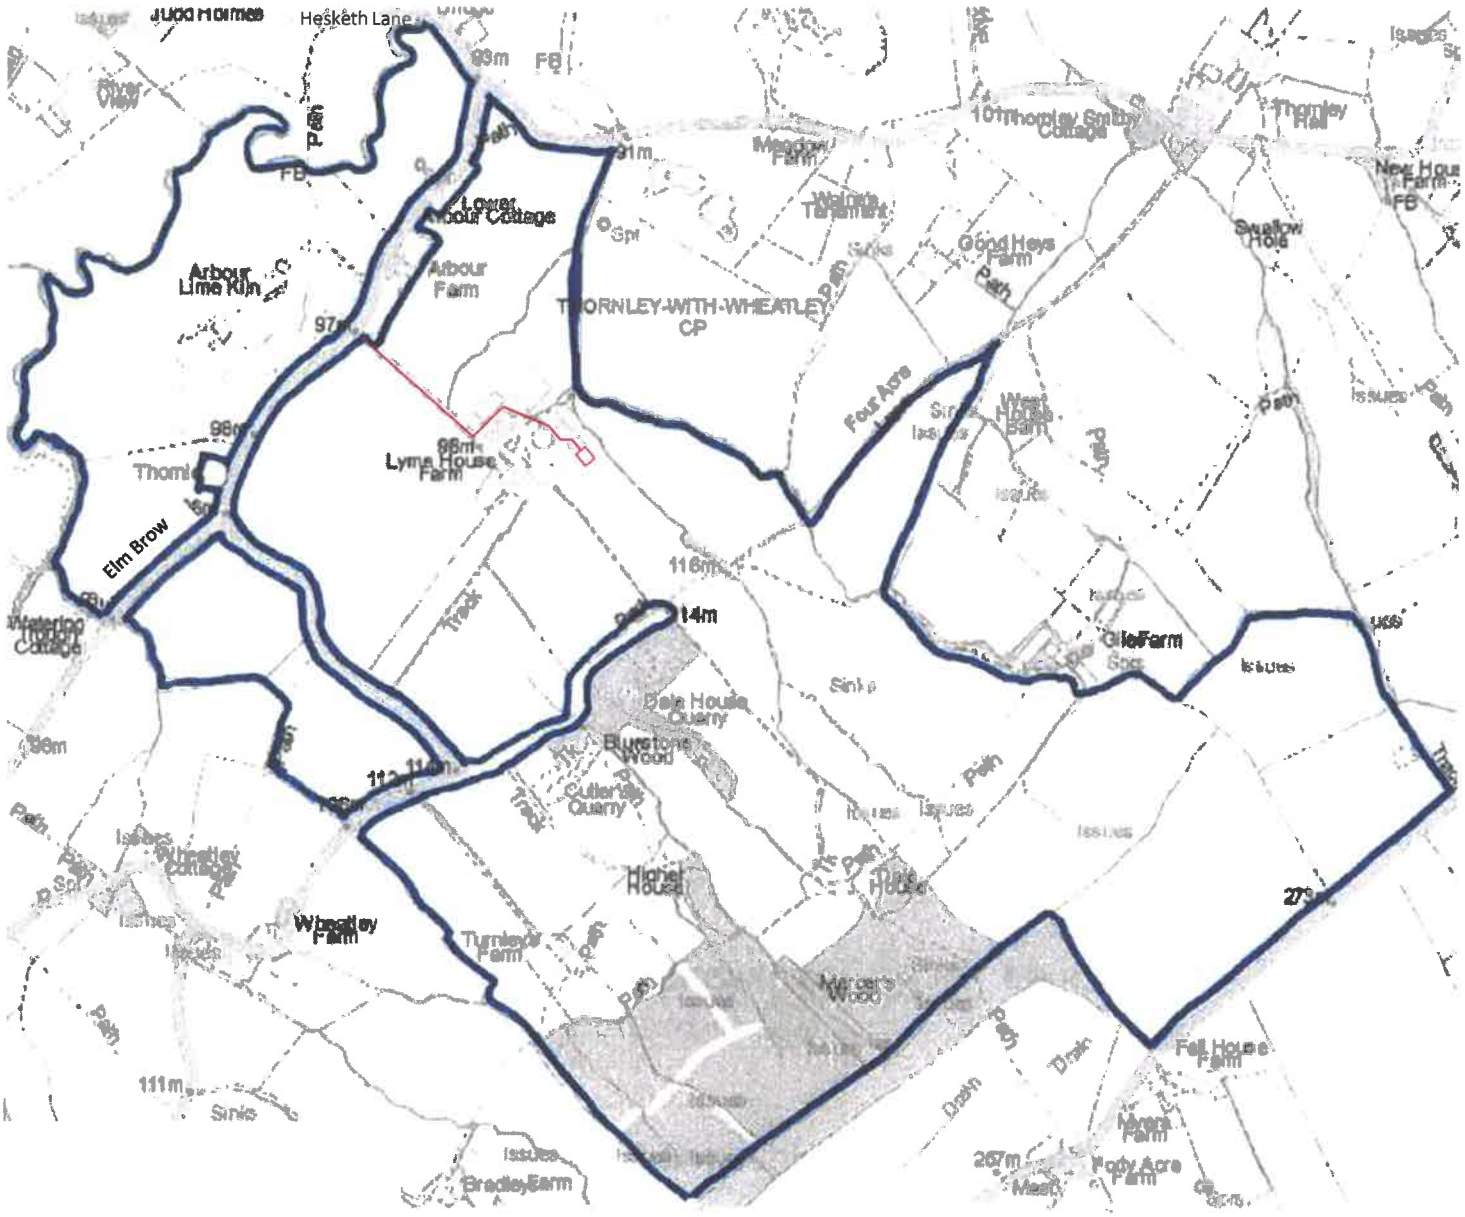

320230369P

© OS Licence 100023320