This drawing is to be read in conjunction with all relevant Architect, consultants' and specialists' drawings and specifications. The Architect is to be notified of any discrepancies before proceeding. Do not scale from this drawing. All dimensions and levels are to be checked on site. This drawing is subject to copyright. All work carried out before Planning and Building Permission has been granted is at the contractor/clients risk.

(Previous Finished GF level Planning Approval 95.80)

Finished GF level Planning Approval 96.75

Finished GF level Planning Approval 96.00

Finished GF level Proposed 96.40

East Elevation Street Scene
1:100 Scale

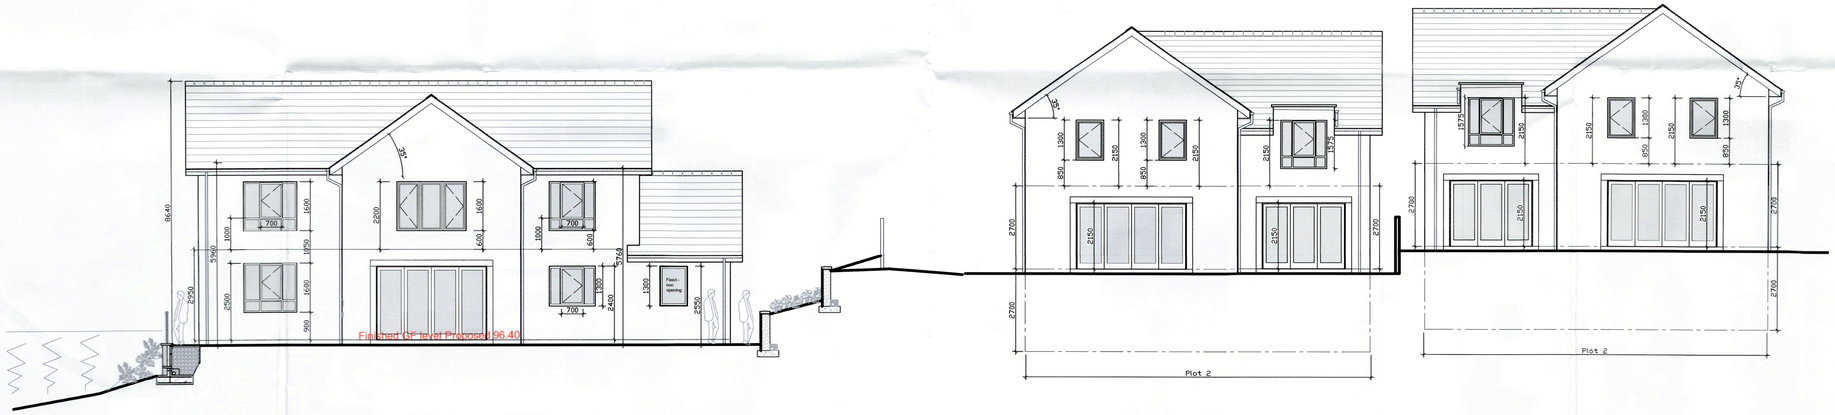

(Previous Finished GF level Planning Approval 95.80)

Finished GF level Proposed 96.40

Finished GF level Planning Approval 96.00

Finished GF level Planning Approval 96.75

West Elevation (Rear)
1:100 Scale

Rev B: Amendments following Client meeting. 03.05.2023 Craig Harrison

Client
MFH Projects (Harrison)

Job Title
Proposed Dwellings
Land at Mellor Brook

Drawing Title
Proposed Elevations
Streetscene

Scale	Date	Drawn
1:100 @ A1	Dec 2021	Craig Harrison

SUNDERLAND PEACOCK ARCHITECTS
SUNDERLAND PEACOCK & ASSOCIATES LTD.
HAZELMERE, PIMLICO ROAD, CLITHEROE
LANCASHIRE, BB7 2AQ
T 01200 423178 F 01200 427328
E info@sunderlandpeacock.com
www.sunderlandpeacock.com

5766 - P07B