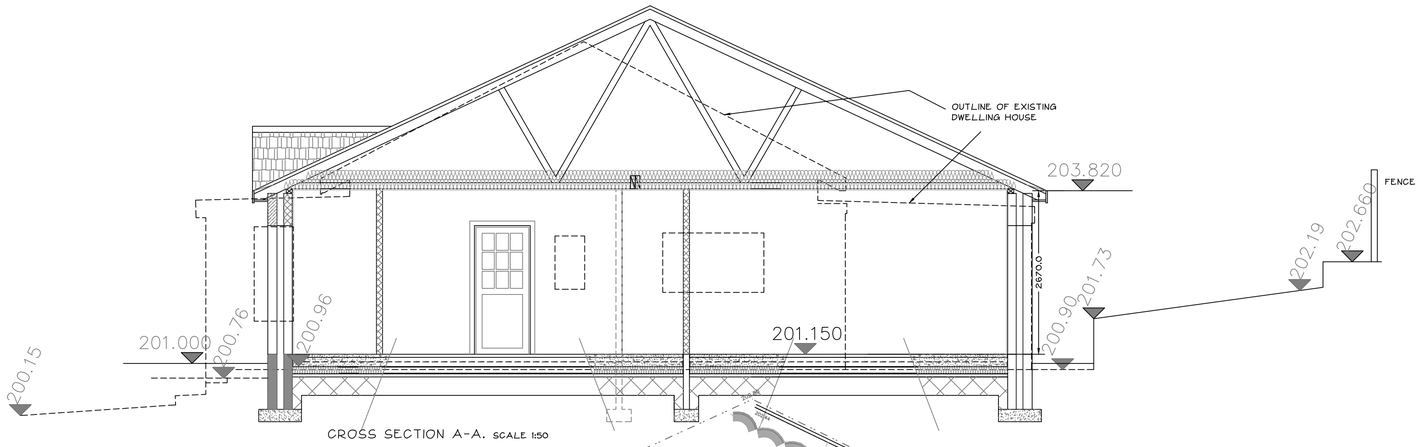

CROSS SECTION A-A. SCALE 1:50

PROPOSED SITE PLAN. SCALE 1:100

NOTE:- THIS DRAWING IS FOR PLANNING APPROVAL PURPOSES ONLY.

No reliance should be placed upon dimensions which are scaled off this drawing : please see annotations.

Revision																								
Issued	26.06.23																							
PLANNING DEPT	1																							
CLIENT																								
BUILDING REGS																								

title

PROPOSED REMOVAL OF EXISTING DETACHED RESIDENTIAL BUNGALOW AND REINSTATEMENT OF LARGER 3 BEDROOM BUNGALOW AT:- SUNNYSIDE, BARKER LANE, MELLOR. BB2 7EE.

PROPOSED CROSS SECTION A-A THRU SITE & PROPOSED SITE PLAN.

YOUNUS KHAN
ARCHITECTURAL CONSULTANT
YOUNUS KHAN B.A (HONS) ARCH. DIP. ARCH. DESIGN CONSULTANT
TEL + FAX BLACKBURN 01254 691988. MOBILE 07930 344601

date	drawn	checked	rev
AUG 2023			
scale	project no.	drawing no.	
1:50, 1:100	3644	03	