Elevation View:

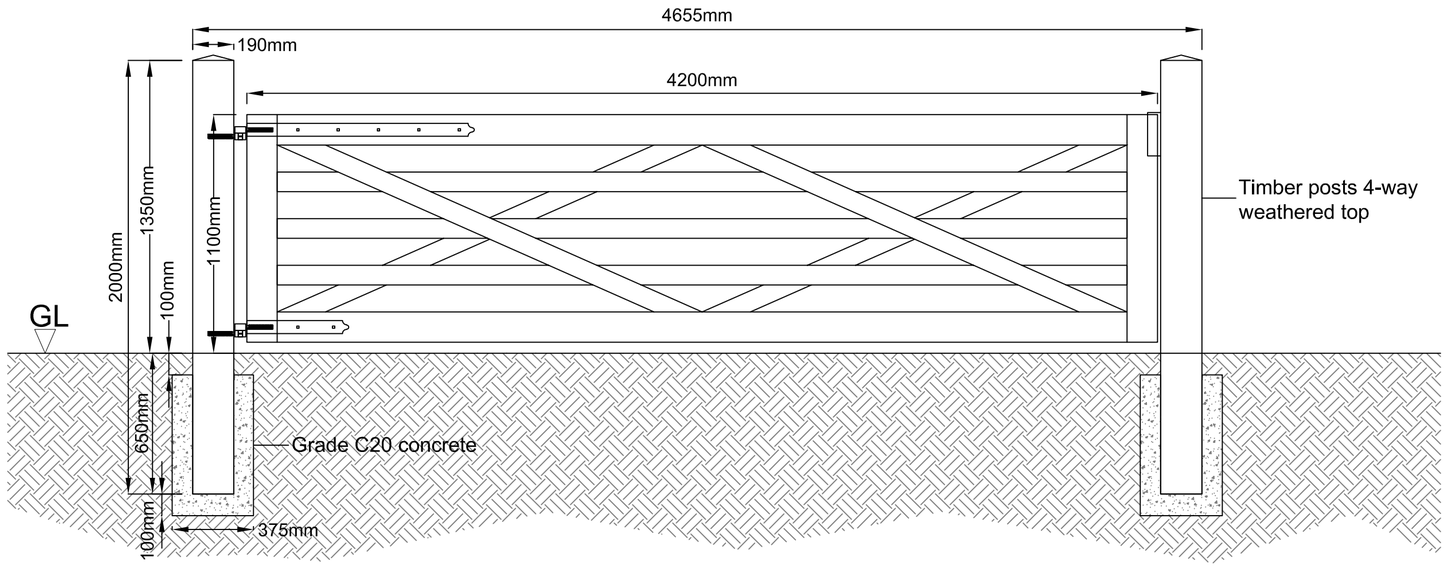

TIMBER
All timber to be FSC approved and see specifications with regard to pressure treatment preservation.

Plan View:

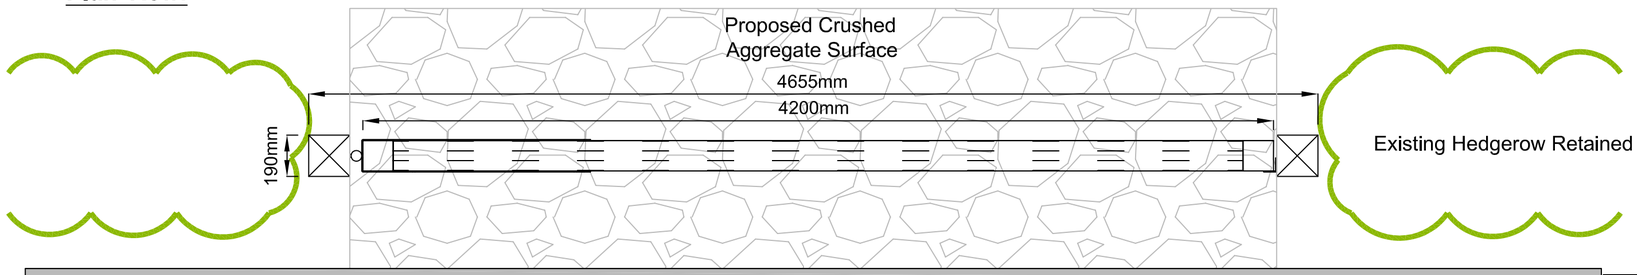

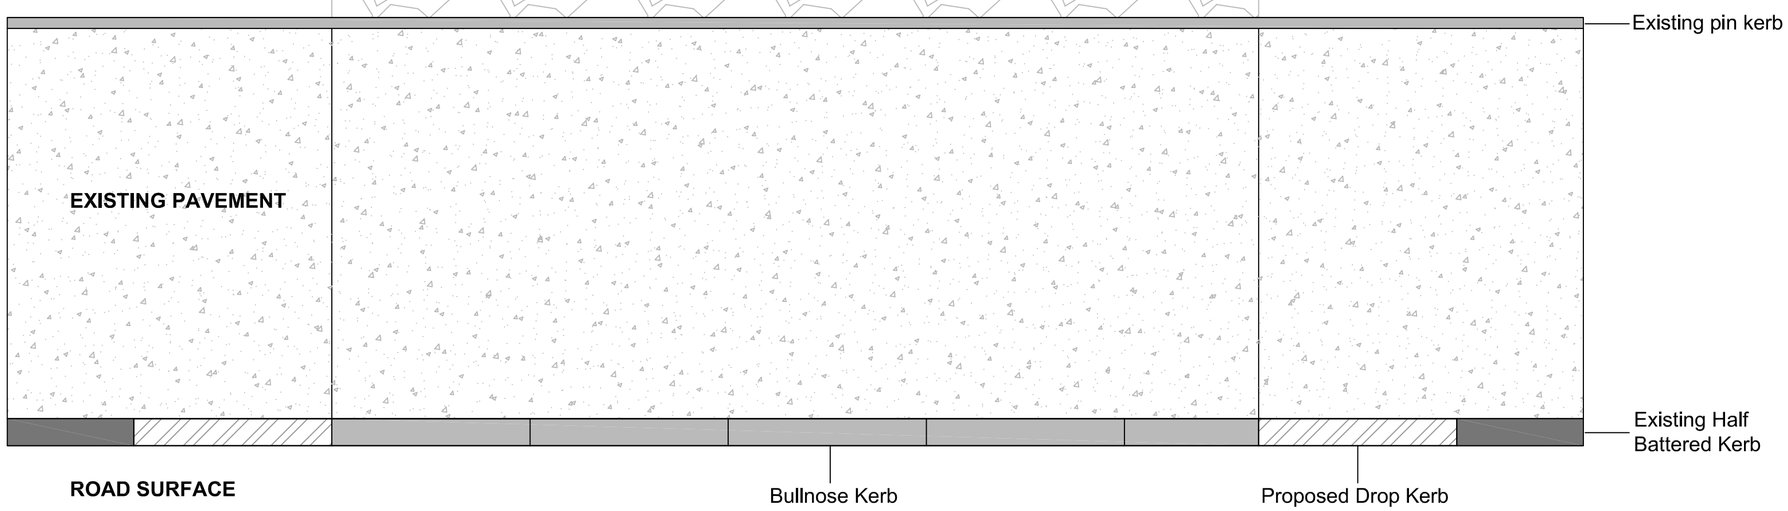

SWINDELLS WOOD, BILLINGTON

Construction Detail- Timber Field Access Gate

REVISIONS		

Project: Swindells' Wood, Billington		
Title: Construction Detail- Timber Field Access Gate		
Client: Woodland Trust		
Date: May 2023	Scale: 1:20@A2	
Drawn: SW	Drawing No.: 2456_02	
Checked: DJS	Revision: -	Status: Planning

Landscape Institute Registered practice

©Appletons 17 Chorley Old Road, Bolton BL1 3AD. Tel: 01204 393006.
Web: www.appletons.uk.com Email: info@appletons.uk.com