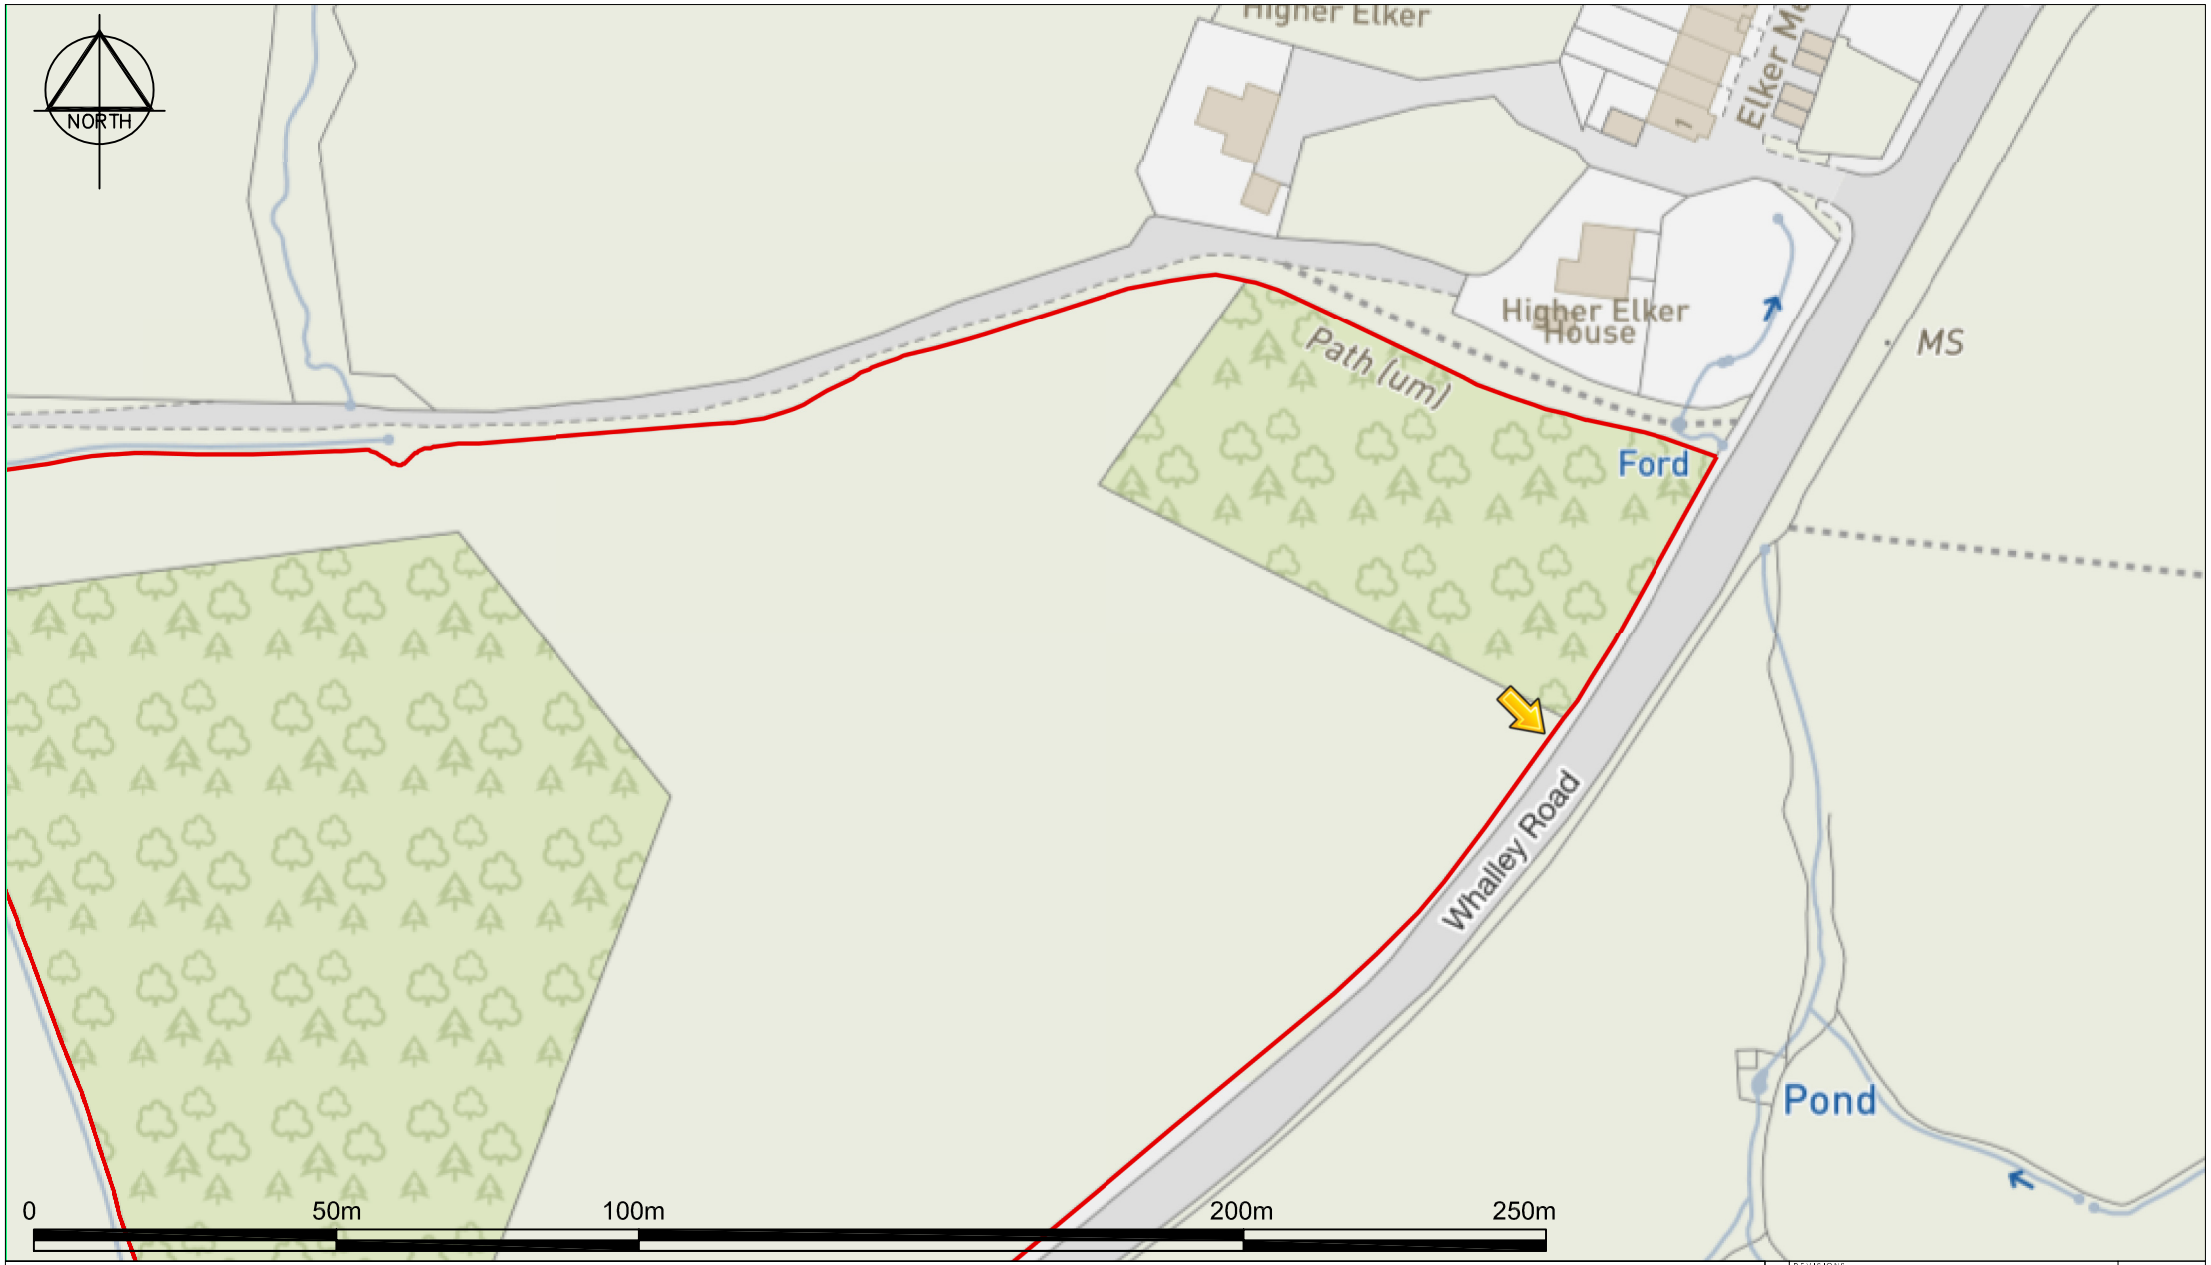

KEY:

Woodland Trust Ownership Boundary

Proposed location of access point

SWINDELLS WOOD, BILLINGTON

Location Plan of Timber Field Access Gate

REVISIONS		
Project: Swindells' Wood, Billington		
Title: Location Plan of Timber Field Access Gate		
Client: Woodland Trust		
Date: May 2023	Scale: 1:1,250@A4	
Drawn: SW	Drawing No.: 2456_01	
Checked: DJS	Revision: -	Status: Planning

appletons

Landscape Institute Registered practice

©Appletons 17 Chorley Old Road, Bolton BL1 3AD. Tel: 01204 393006.
Web: www.appletons.uk.com Email: info@appletons.uk.com