This drawing is to be read in conjunction with all relevant Architect, consultants' and specialists' drawings and specifications. The Architect is to be notified of any discrepancies before proceeding. Do not scale from this drawing. All dimensions and levels are to be checked on site. This drawing is subject to copyright. All work carried out before Planning and Building Permission has been granted is at the contractor/clients risk.

0 2 4 6m

1:100 Scale

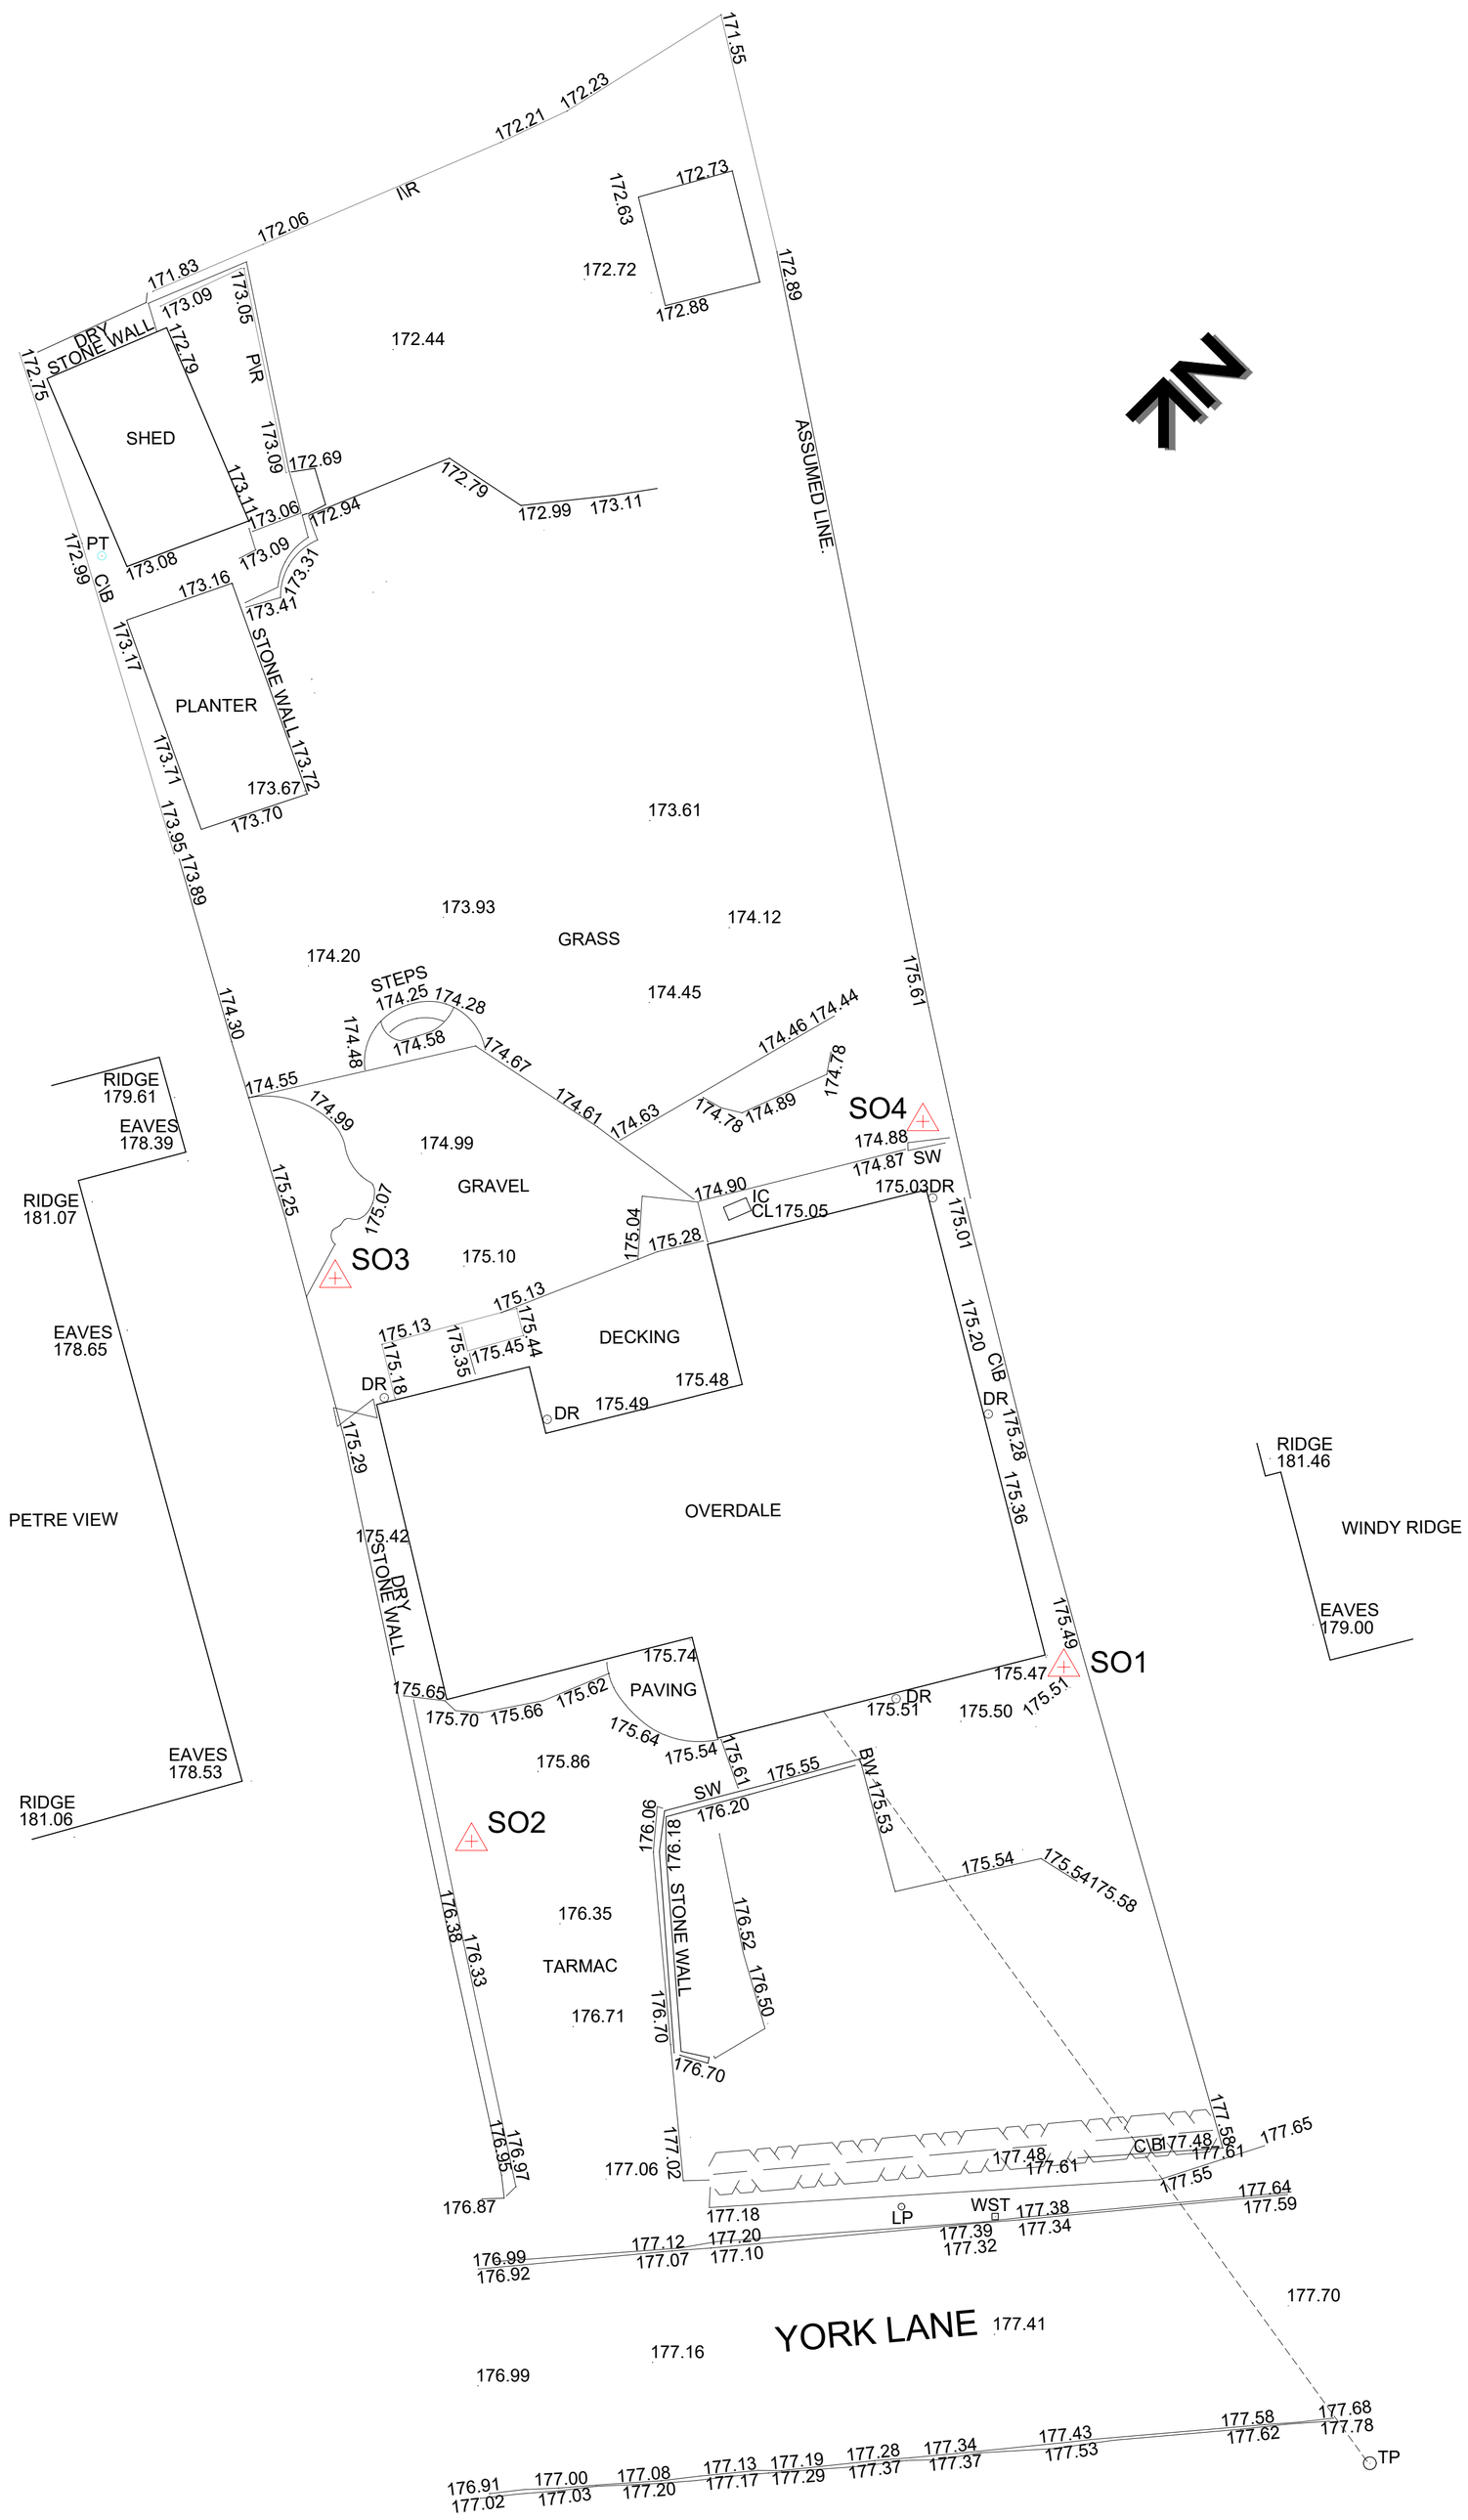

Existing Site Plan

REVISIONS:

Rev A - Planning issue. - 31.01.23 - NE

Client
Mr J Croak and Ms C Seal

Job Title
Proposed New Replacement Dwelling at
Overdale
York Lane
Langho. BB6 8DT

Drawing Title
Existing Site Plan

PLANNING

Scale	Date	Drawn
1:100 @ A1	Oct 2022	RS

SUNDERLAND PEACOCK ARCHITECTS
SUNDERLAND PEACOCK & ASSOCIATES LTD.
HAZELMERE, PIMLICO ROAD, CLITHEROE
LANCASHIRE, BB7 2AG
T 01200 423178 F 01200 427328
E info@sunderlandpeacock.com
www.sunderlandpeacock.com

6767 - E01 Rev A