MATERIALS

1. INTERLOCKING CONCRETE TILES
2. RANDOM COURSED NATURAL STONE
3. UPVC WINDOWS/DOORS
4. PEBBLE DASH RENDER

PROPOSED NORTH WEST ELEVATION (1)

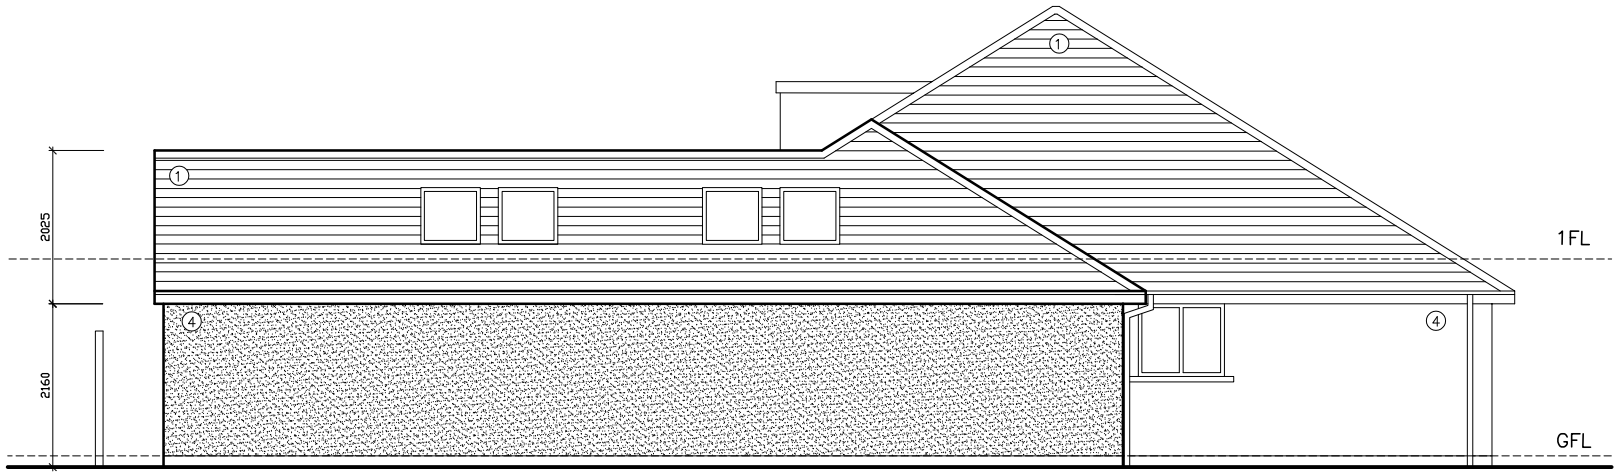

PROPOSED NORTH EAST ELEVATION (2)

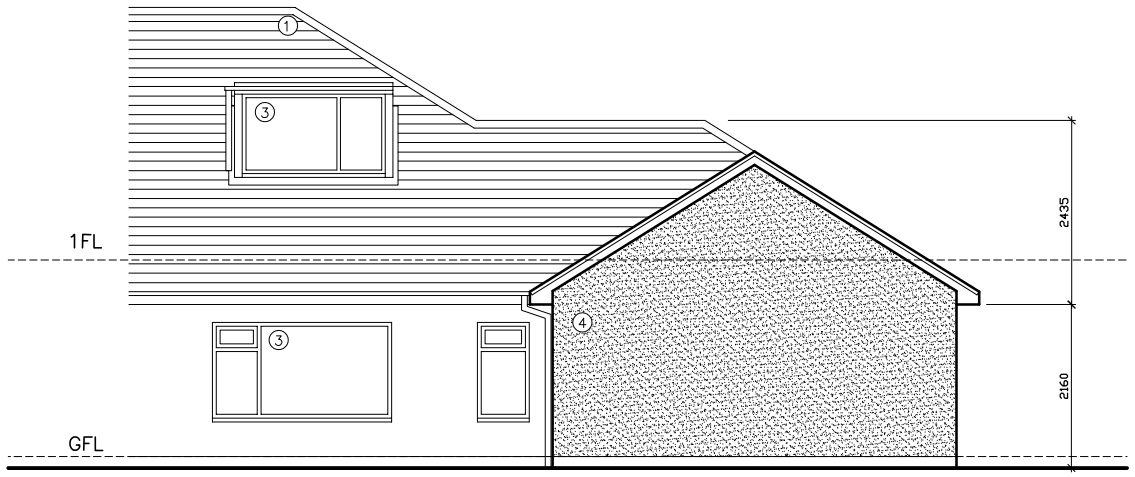

PROPOSED SOUTH EAST ELEVATION (3)

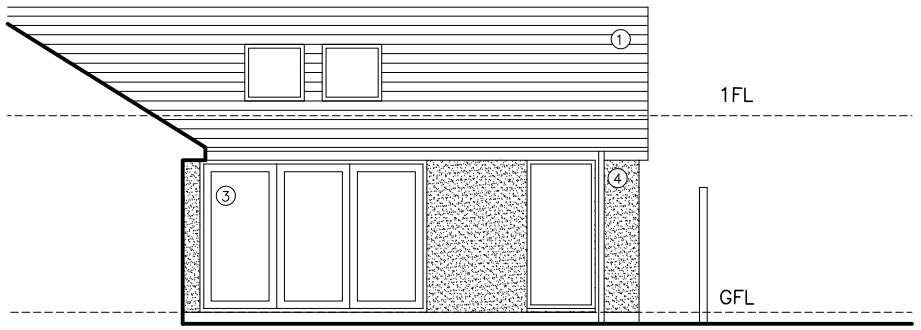

PROPOSED SOUTH WEST ELEVATION (4)

©aw+a architects ltd 2020 | This Drawing is to be read in conjunction with all other project associated drawings and information. Do not scale from this drawing. Report all errors, omissions and discrepancies to drawing author prior to construction or manufacture. This drawing is copyright and is the property of aw+a architects ltd

aw+a architects
Private Residential | Housing | Commercial | Conservation | Domestic
The Annexe
Lowerfold Farm
Oswaldtwistle
Lancs
BB54QA
Architects Registration Board
Tel: 01254 485848
Email: info@aw-aarchitects.com | Web: www.aw-aarchitects.com

Client	Scale	Sheet Size	Job Number	Drawn By	Checked
MARK_WILSON	1:100	A3	22-038	AW	AW
Project	**Drawing Title**	**Drawing Status**	**Drawing Number**	**Revision**	**First Issue**
10_SOMERSET_AVENUE CLITHEROE	PROPOSED_ELEVATIONS	PLANNING	PL/07	C	JULY_2022