3/2023/0517 3/7/2023

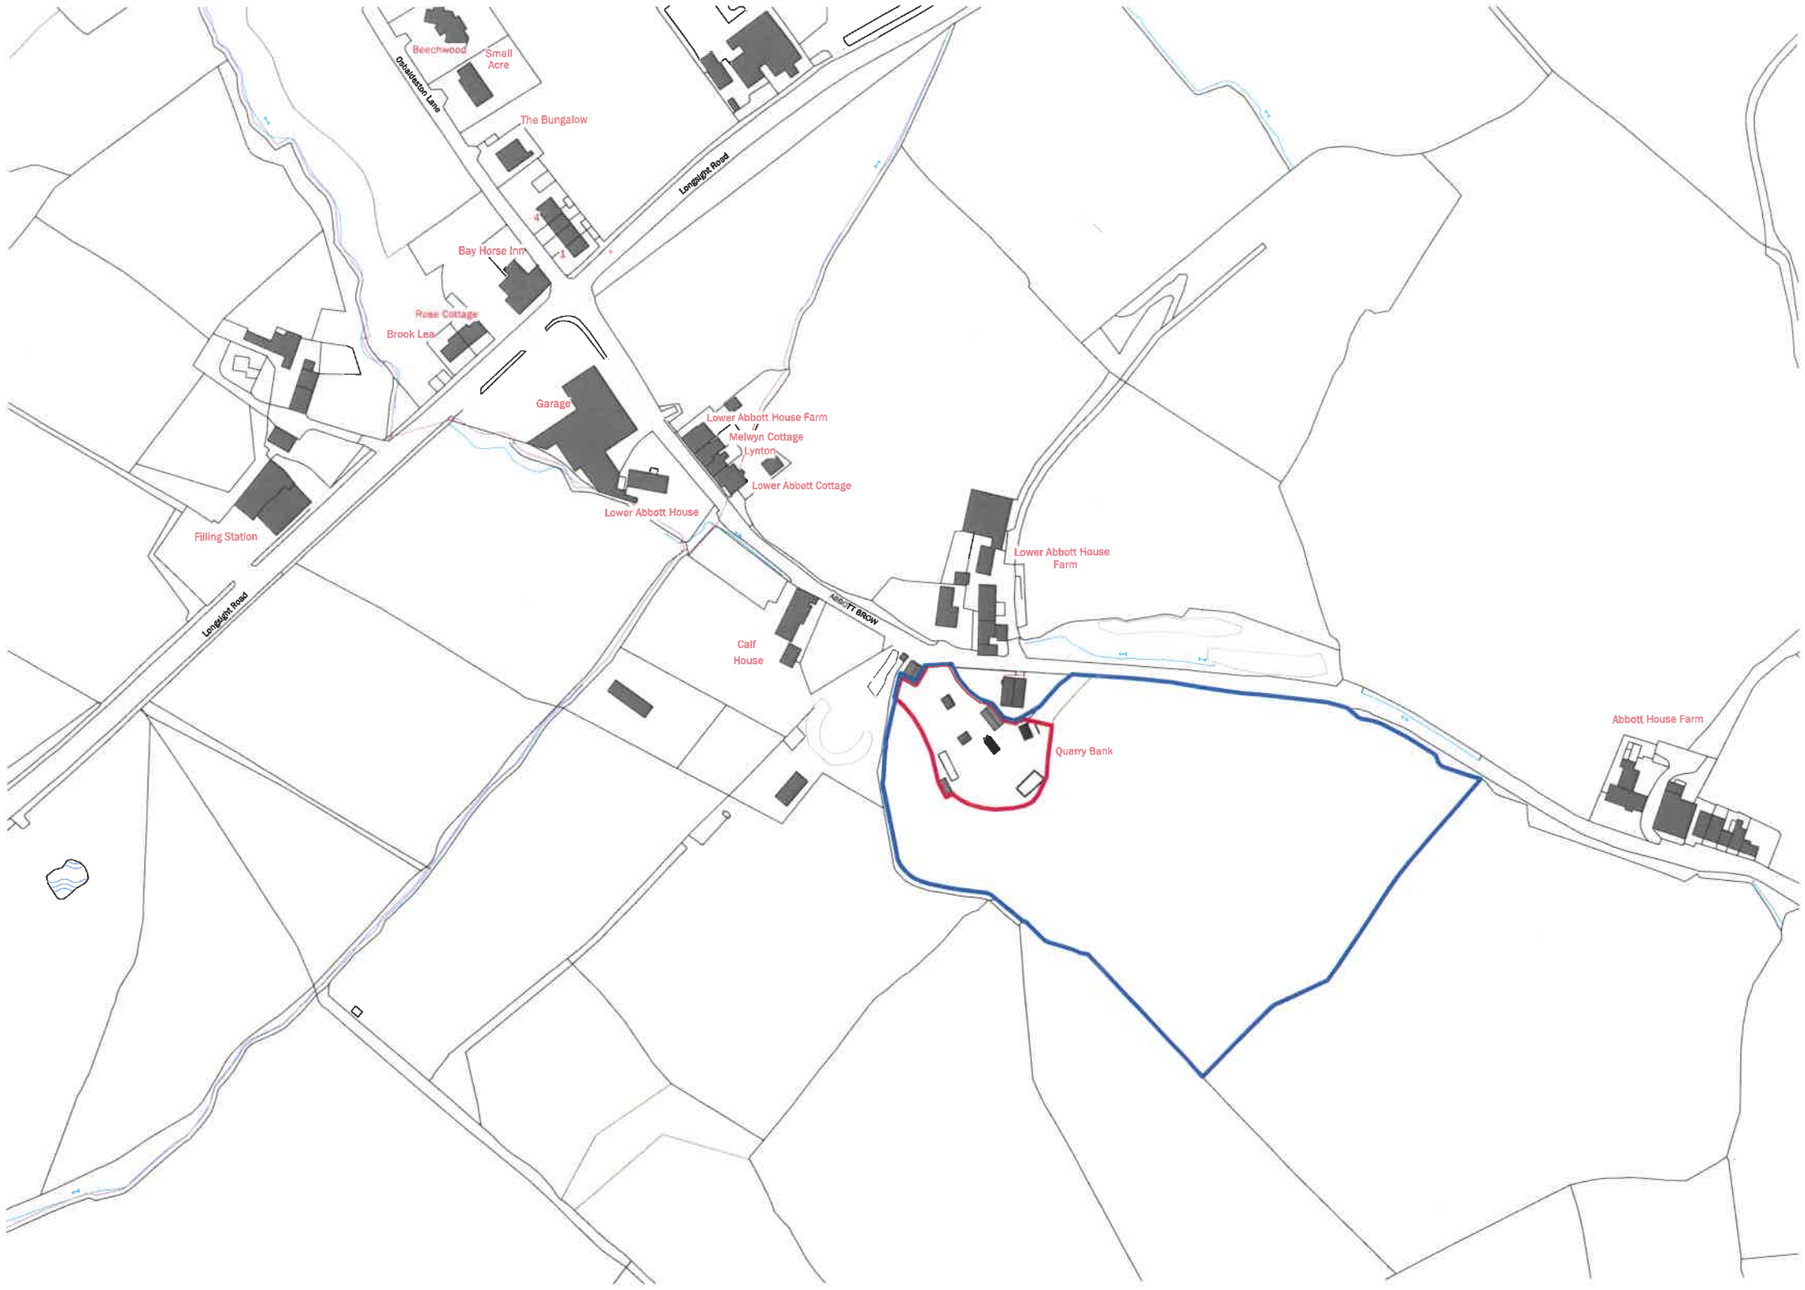

1 LOCATION PLAN
1 : 1250

Peter Hitchen
Architects

Marathon House
The Sidings Business Park
Whalley, BB7 9SE

01254 823 885

www.peterhitchenarchitects.co.uk

NOTES:

No.	Description	Date

CLIENT: MR KEVIN TAYLOR
Abbott's Quarry
Abbott Brow
Mellor
BB2 7HU

PROJECT:
USE OF CARAVAN FOR RESIDENTIAL PURPOSES

SHEET:
LOCATION PLAN

Project number	PHA/701
Date	03/07/2023
Drawn by	LW
Checked by	PH
	A0.3
Scale	1 : 1250
Sheet size	A1