3/2023/0521
20/7/2023

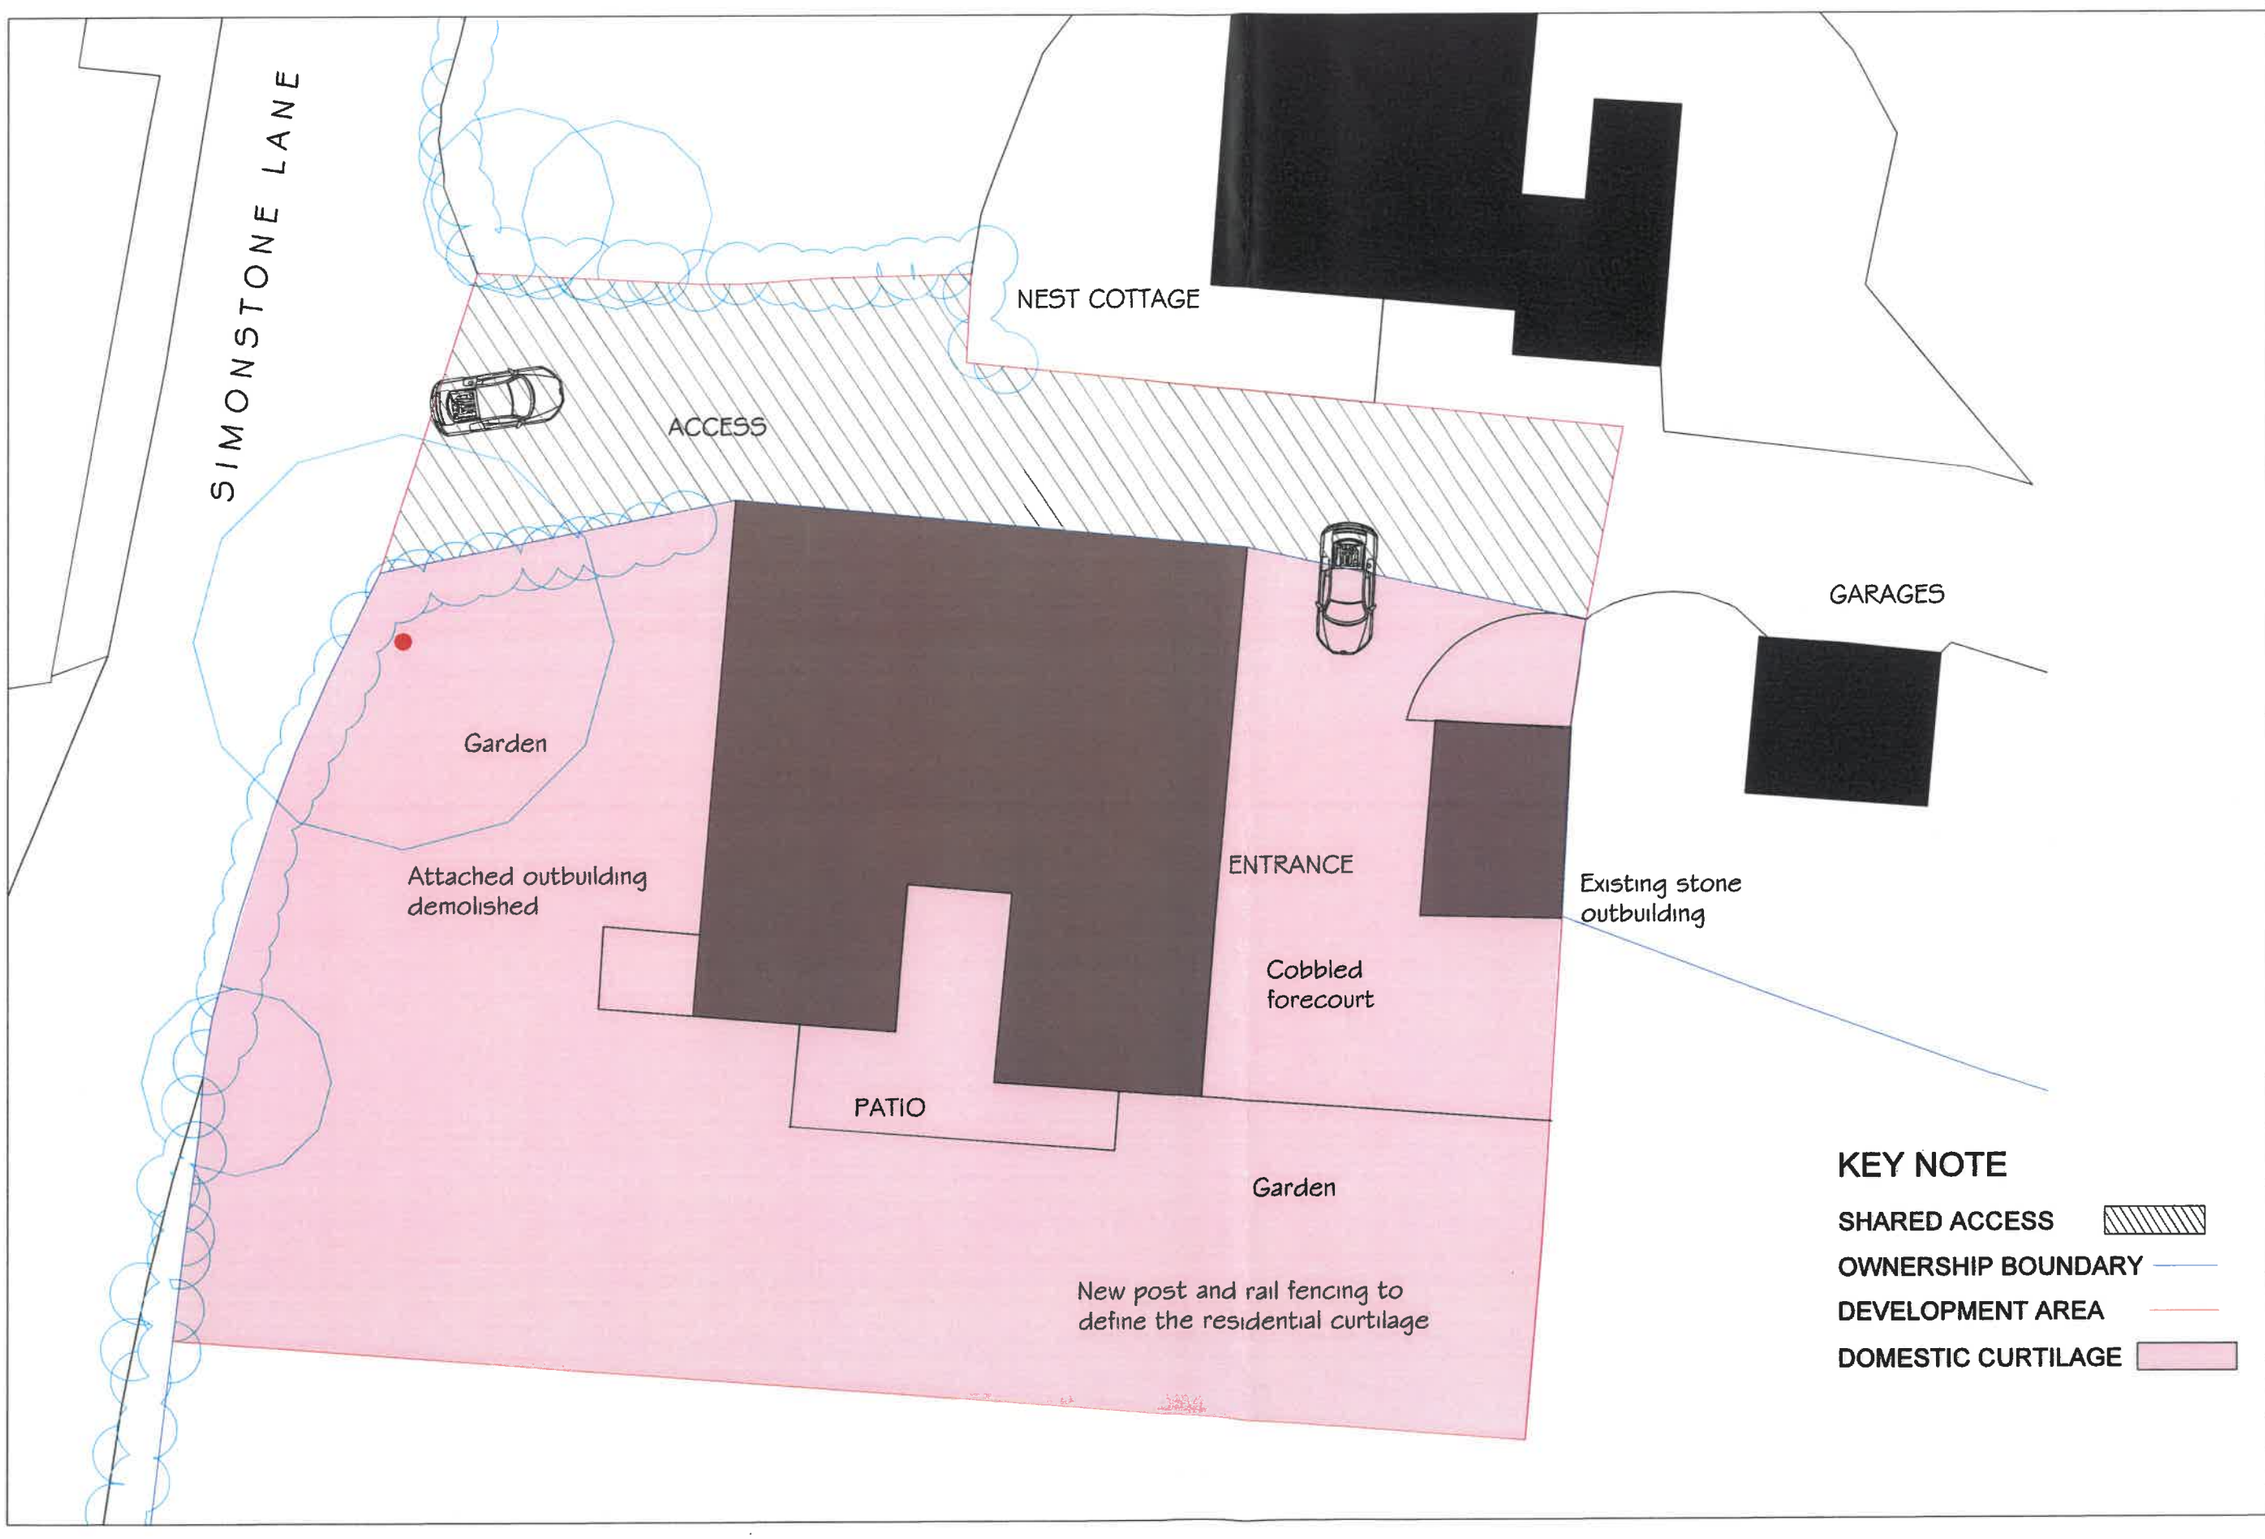

Notes.

notes.

FOR THE PRE-APPLICATION ENQUIRY ONLY

Project.

PROPOSED BARN CONVERSION
EVESONS FARM
SIMINSTONE LANE
SIMONSTONE

Client.

BEN SIMMONDS

drawing title:

PROPOSED SITE PLAN

status.

scale.

1:100 AT A1

Drawn by:

checked:

PH

Date.

7/6/23

project no.

PHA/830

drg. no.

200

rev.