Higher Road, Longridge

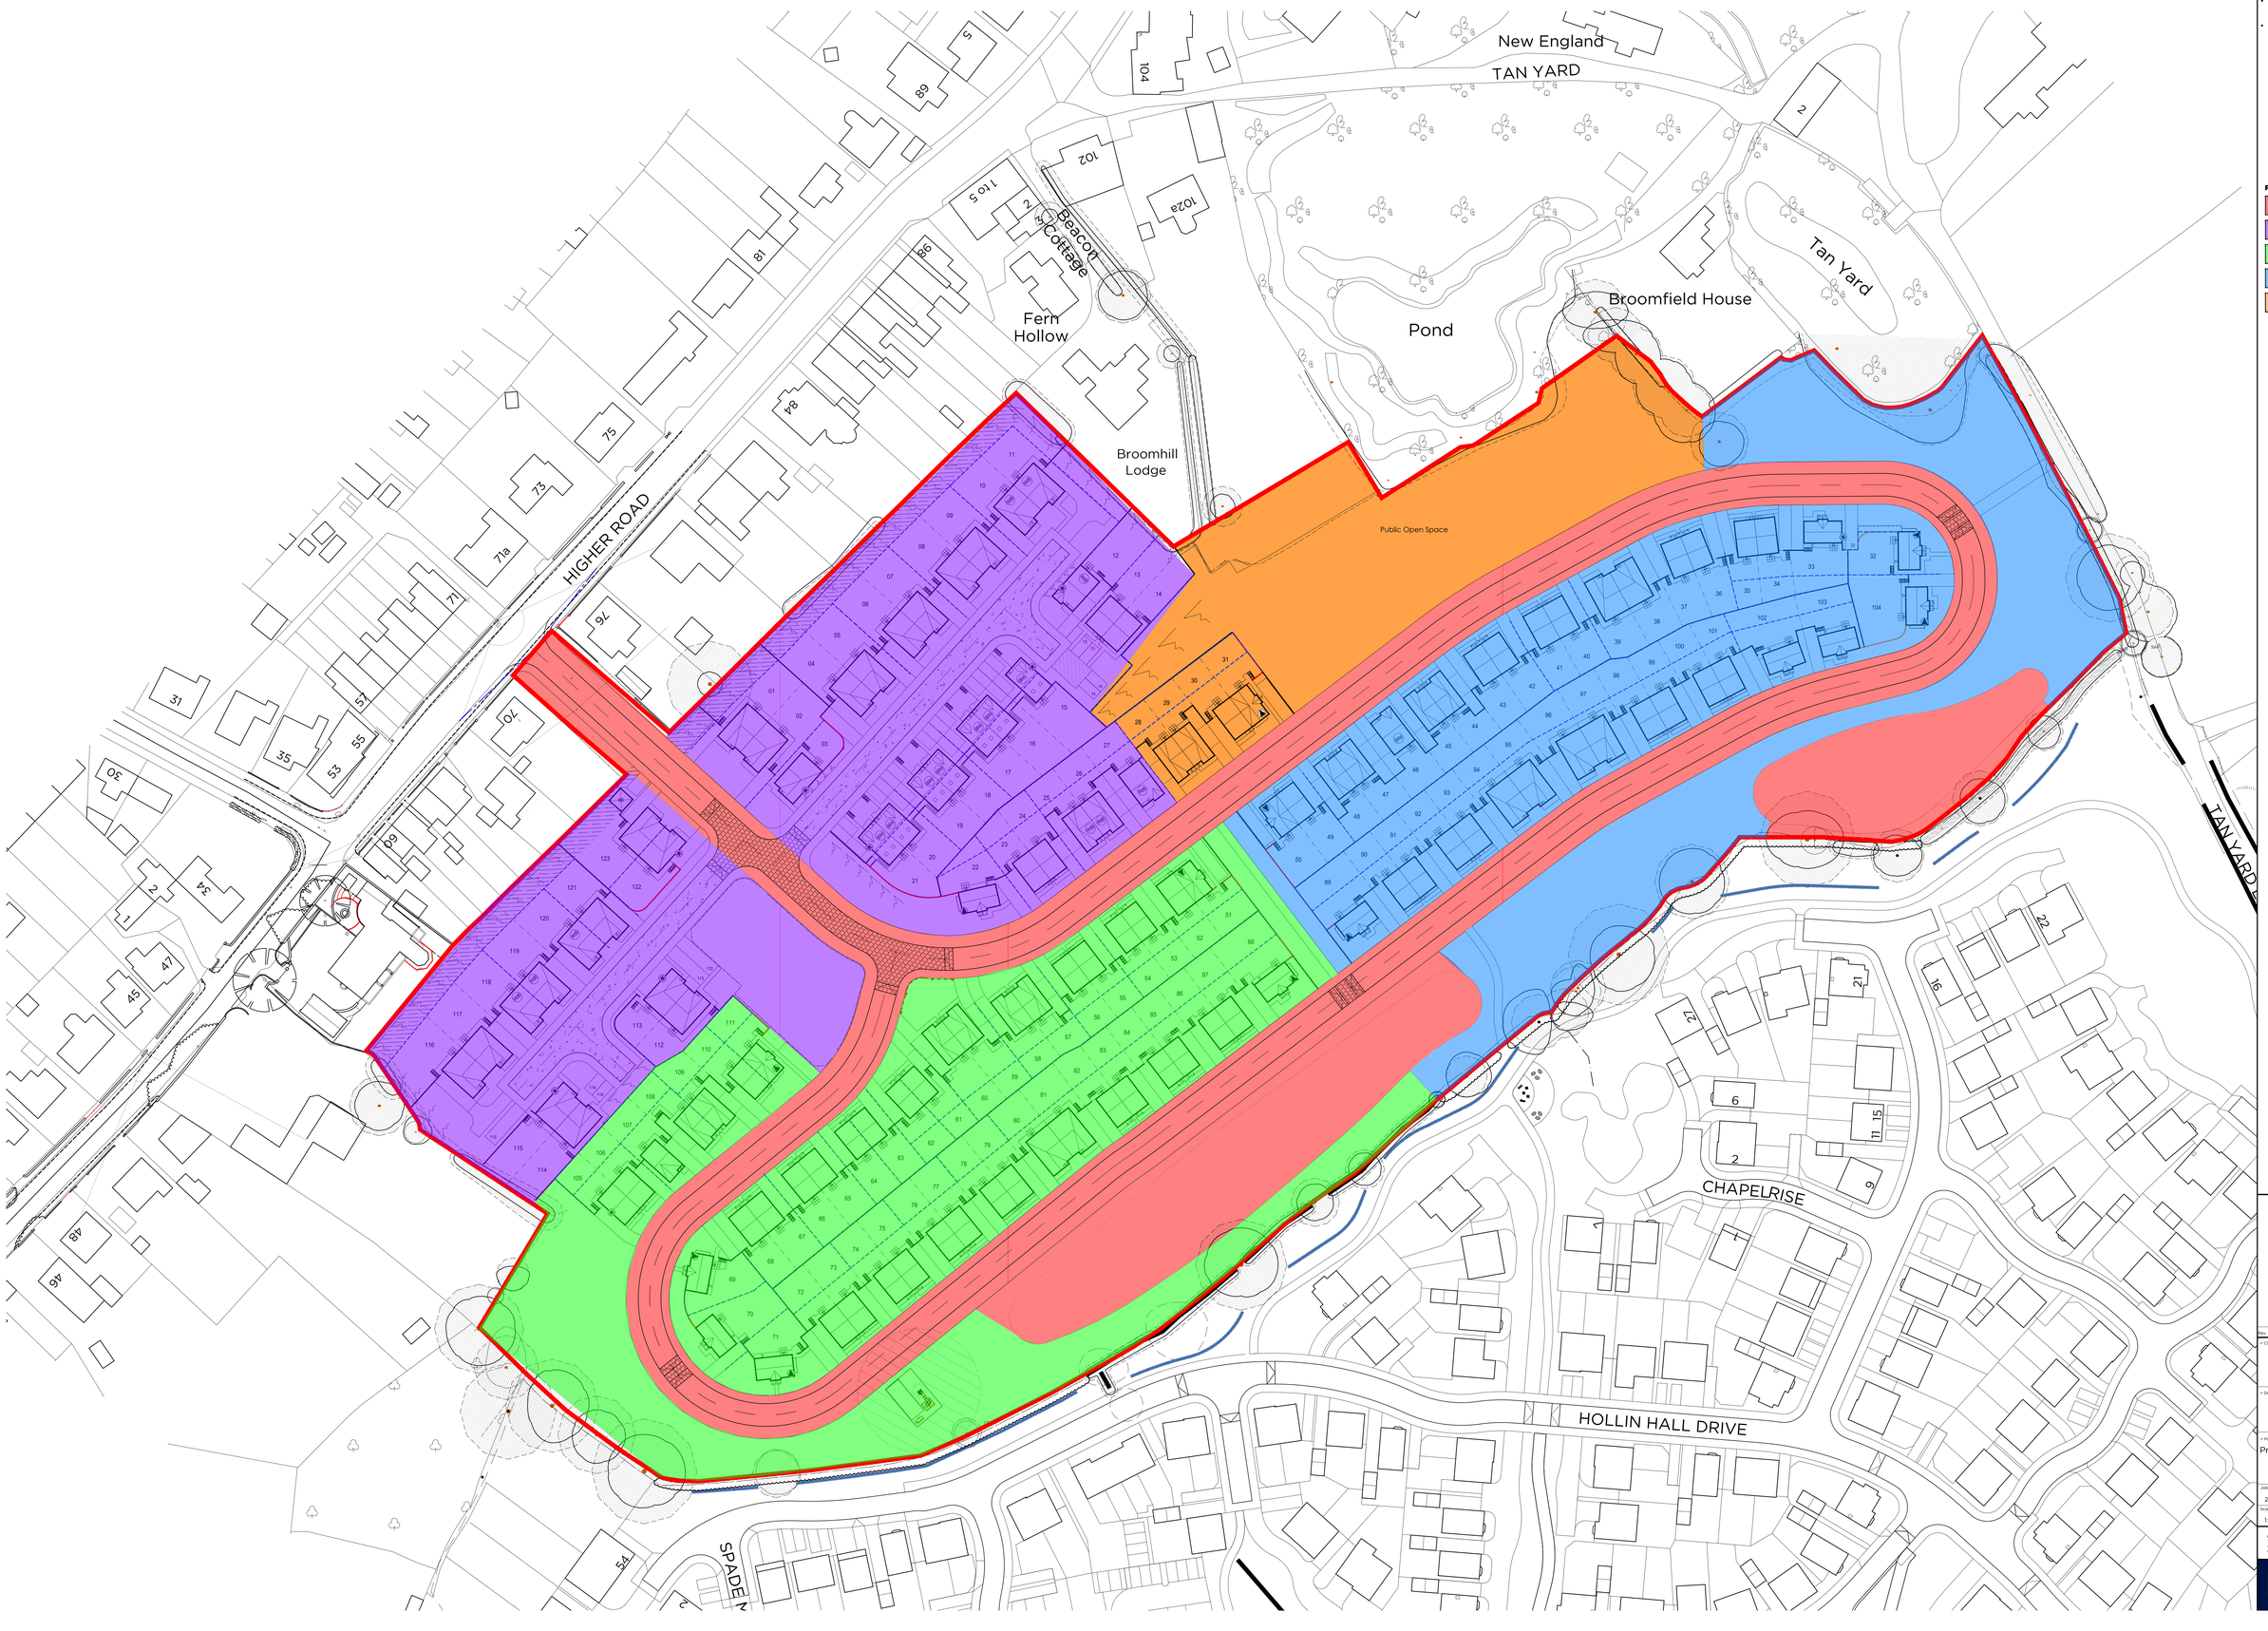

1:500
10m 0 10m 20m 30m 40m 50m

- The Copyright of this drawing belongs to MPSL Planning & Design Ltd. and shall not be used or reproduced in any form without its express permission.

- Do not scale from this drawing - Work to figured dimensions only. All dimensions to be checked on site prior to the execution of any work.
- For the avoidance of doubt all dimensions are measured to wall structure and not the finishes unless otherwise stated.
- Where any discrepancy is found to exist within or between drawings and/or documents it should be reported to the architect immediately.
- MPSL Planning & Design Ltd. shall not be liable for any use of drawings and documents for any purpose other than for which the same were prepared by or on behalf of MPSL Planning & Design Ltd.

PHASING KEY

- Phase 1 - Road, Sewers and Attenuation ponds
- Phase 2 - Homes built including the Show Houses and Play Area
- Phase 3 - Homes built and the landscaping planted to the POS Area associated with this phase of the development
- Phase 4 - Homes built and the landscaping planted to the POS Area associated with this phase of the development
- Phase 5 - Site compound decanted, homes built and the landscaping planted to the POS Area associated with this phase of the development

Rev	Date	Revision	Initial

• Client
Onward

• Drawing Title
Development Phasing Plan

• Project
Proposed Residential Development
Higher Road, Longridge

Job No	Drg No	Drawn	Rev
20126	11	JP	-
Scale	Date	Stage	
1:500 @ A0	Feb 2024	FOR PLANNING	

mpsl planning & design ltd
18 west point enterprise park,
clarence avenue, trafford park,
manchester M17 1QS

t: 0161 772 1999
e: info@mpsldesign.co.uk
www.mpsldesign.co.uk

mpsl planning&design