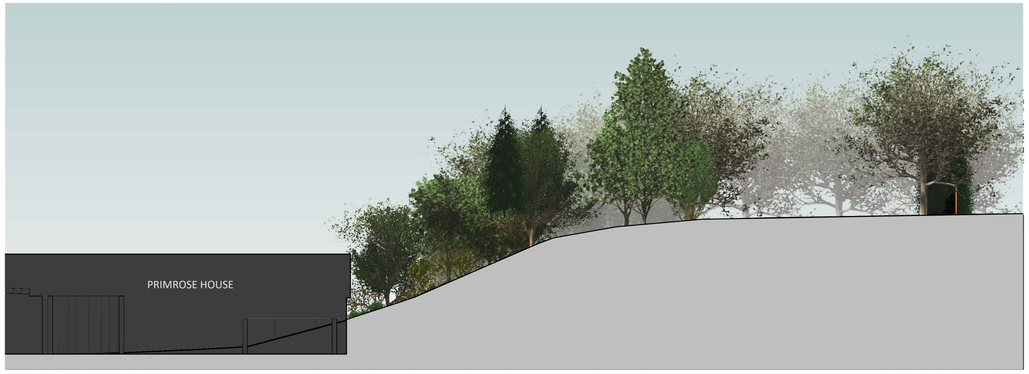


1 EXISTING NORTH EAST ELEVATION
1 : 200

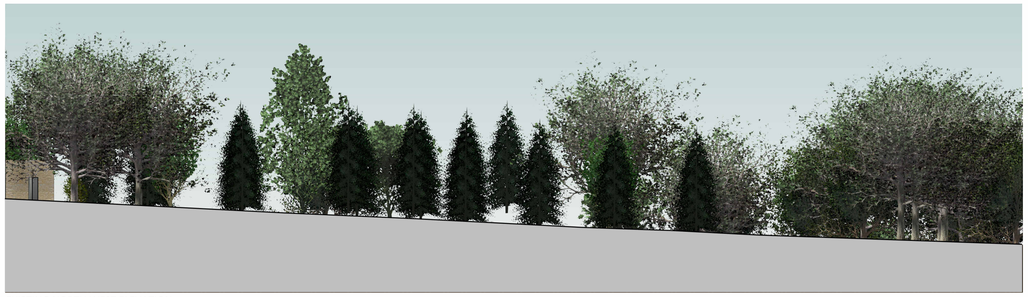

2 EXISTING NORTH WEST ELEVATION
1 : 200

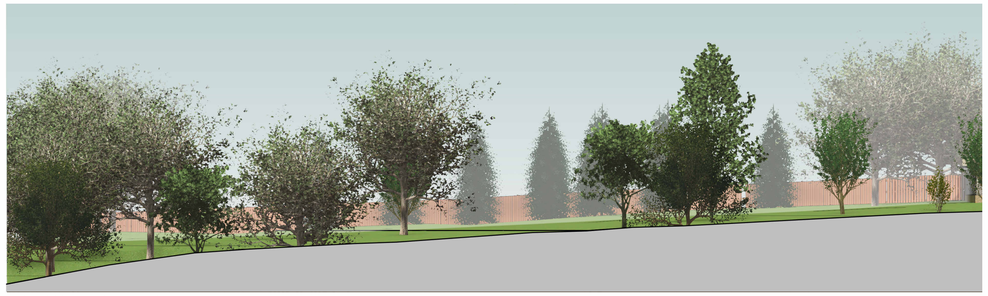

3 EXISTING SOUTH EAST ELEVATION
1 : 200

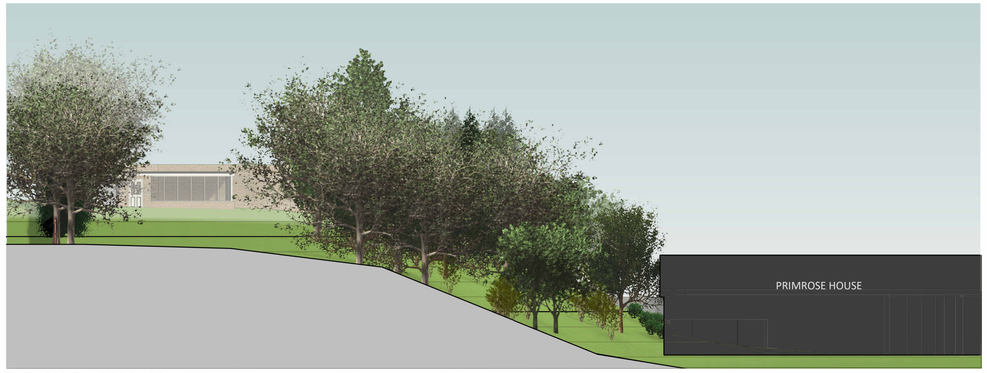


4 EXISTING SOUTH WEST ELEVATION
1 : 200

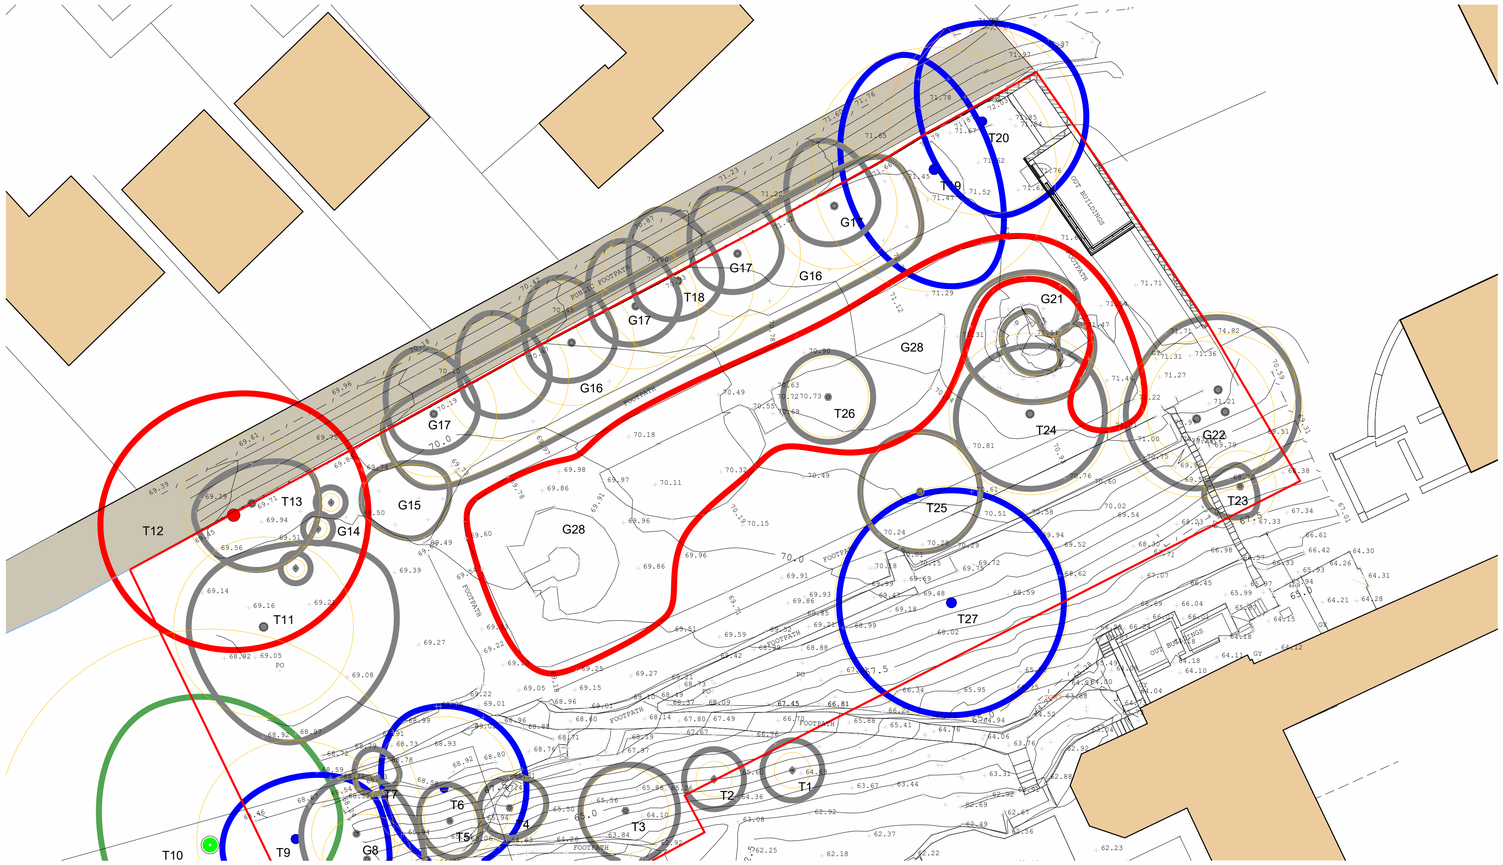


5 EXISTING TOPOGRAPHY AND RPA'S
1 : 200

Studio Perfectus
Architectural & Landscape Design

TEL: 07950 754564
EMAIL: info@studio-perfectus.co.uk
WEB: www.studio-perfectus.co.uk

**PROJECT:** SP/160
NOVA, PRIMROSE ROAD, CLITHEROE, BB7 1BS

**CLIENT:** MR & MRS STEPHENSON

**DOCUMENT DATE:**
01/08/2023

**DOCUMENT STAGE:**
PLANNING

**DRAWN BY:** RH

**CHECKED BY:** RH

| REV. | REMARK | DATE |
|---|---|---|
| | | |

EXISTING ELEVATIONS

**A2.1**

**Sheet size** A1