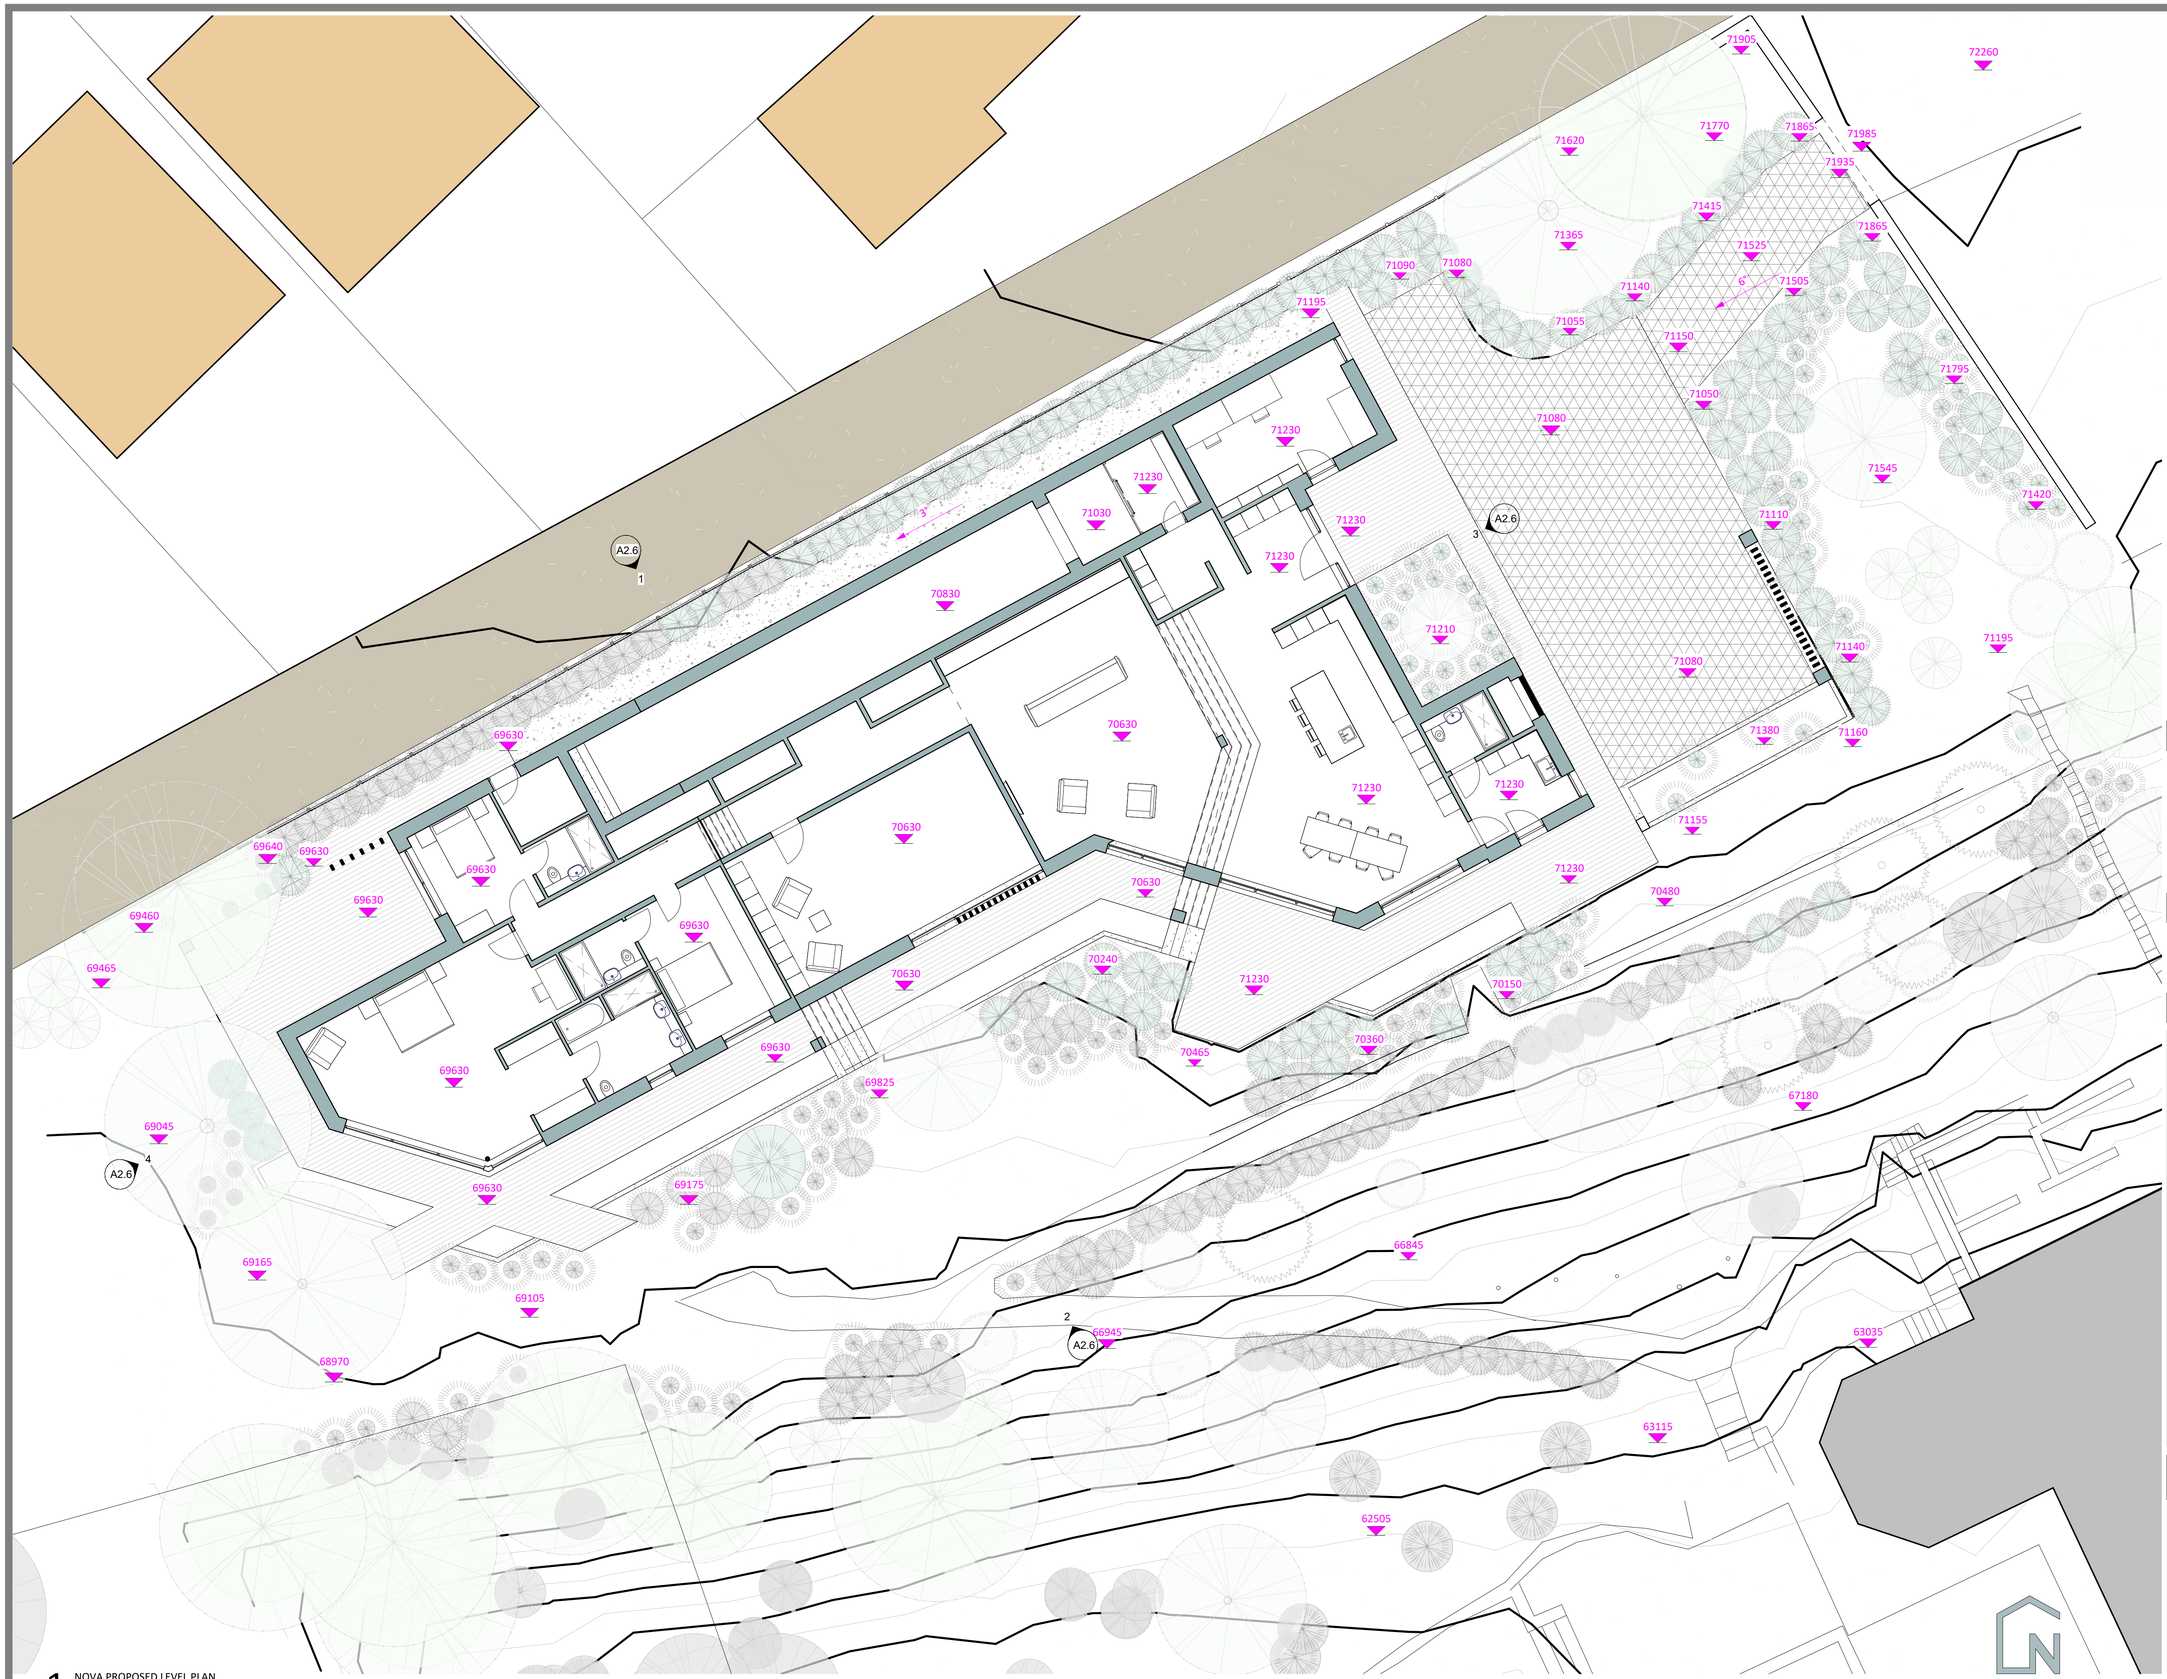


1 NOVA PROPOSED LEVEL PLAN
1 : 100

Studio Perfectus
Architectural & Landscape Design

TEL: 07950 754564
EMAIL: info@studio-perfectus.co.uk
WEB: www.studio-perfectus.co.uk

**PROJECT:** SP/160
NOVA, PRIMROSE ROAD, CLITHEROE, BB7 1BS

**CLIENT:** MR & MRS STEPHENSON

**DOCUMENT DATE:**
01/08/2023

**DOCUMENT STAGE:**
PLANNING

**DRAWN BY:** RH

**CHECKED BY:** RH

| REV. | REMARK | DATE |
|---|---|---|
| | | |

TECHNICAL PLAN - LEVELS

# A1.6

**Sheet size** A1