| ELEVATION KEY | |
|---|---|
| NUMBER | ELEMENT |
| 1 | VERTICAL TIMBER CLADDING |
| 2 | SLIMLINE GLAZING |
| 3 | TIMBER STEPS |
| 4 | WATER FEATURE |
| 5 | RENDER FINISH |
| 6 | ROOFLIGHT |
| 7 | CARPORT |
| 8 | TIMBER SCREENING |
| 9 | SOLAR PANELS |

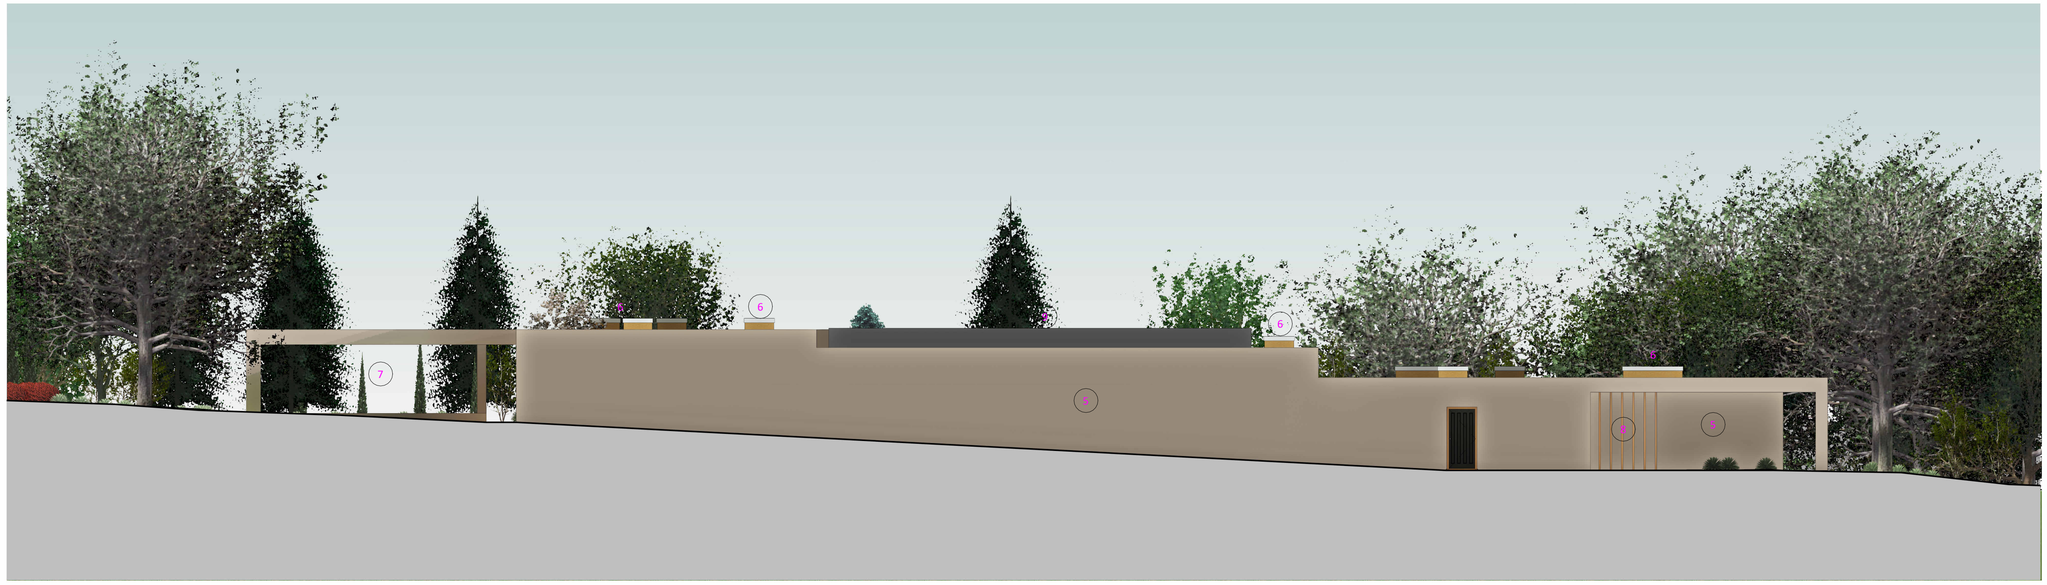

1 PROPOSED NORTH WEST ELEVATION
1 : 100

2 PROPOSED SOUTH EAST ELEVATION
1 : 100


Studio Perfectus
Architectural & Landscape Design

TEL: 07950 754564
EMAIL: info@studio-perfectus.co.uk
WEB: www.studio-perfectus.co.uk


**PROJECT:** SP/160
# NOVA, PRIMROSE ROAD, CLITHEROE, BB7 1BS

**CLIENT:** MR & MRS STEPHENSON

**DOCUMENT DATE:**
01/08/2023

**DOCUMENT STAGE:**
PLANNING

**DRAWN BY:** RH

**CHECKED BY:** RH

| DATE | REMARK | REV. |
|---|---|---|
| | | |

PROPOSED ELEVATIONS

# A2.3

**Sheet size** A1