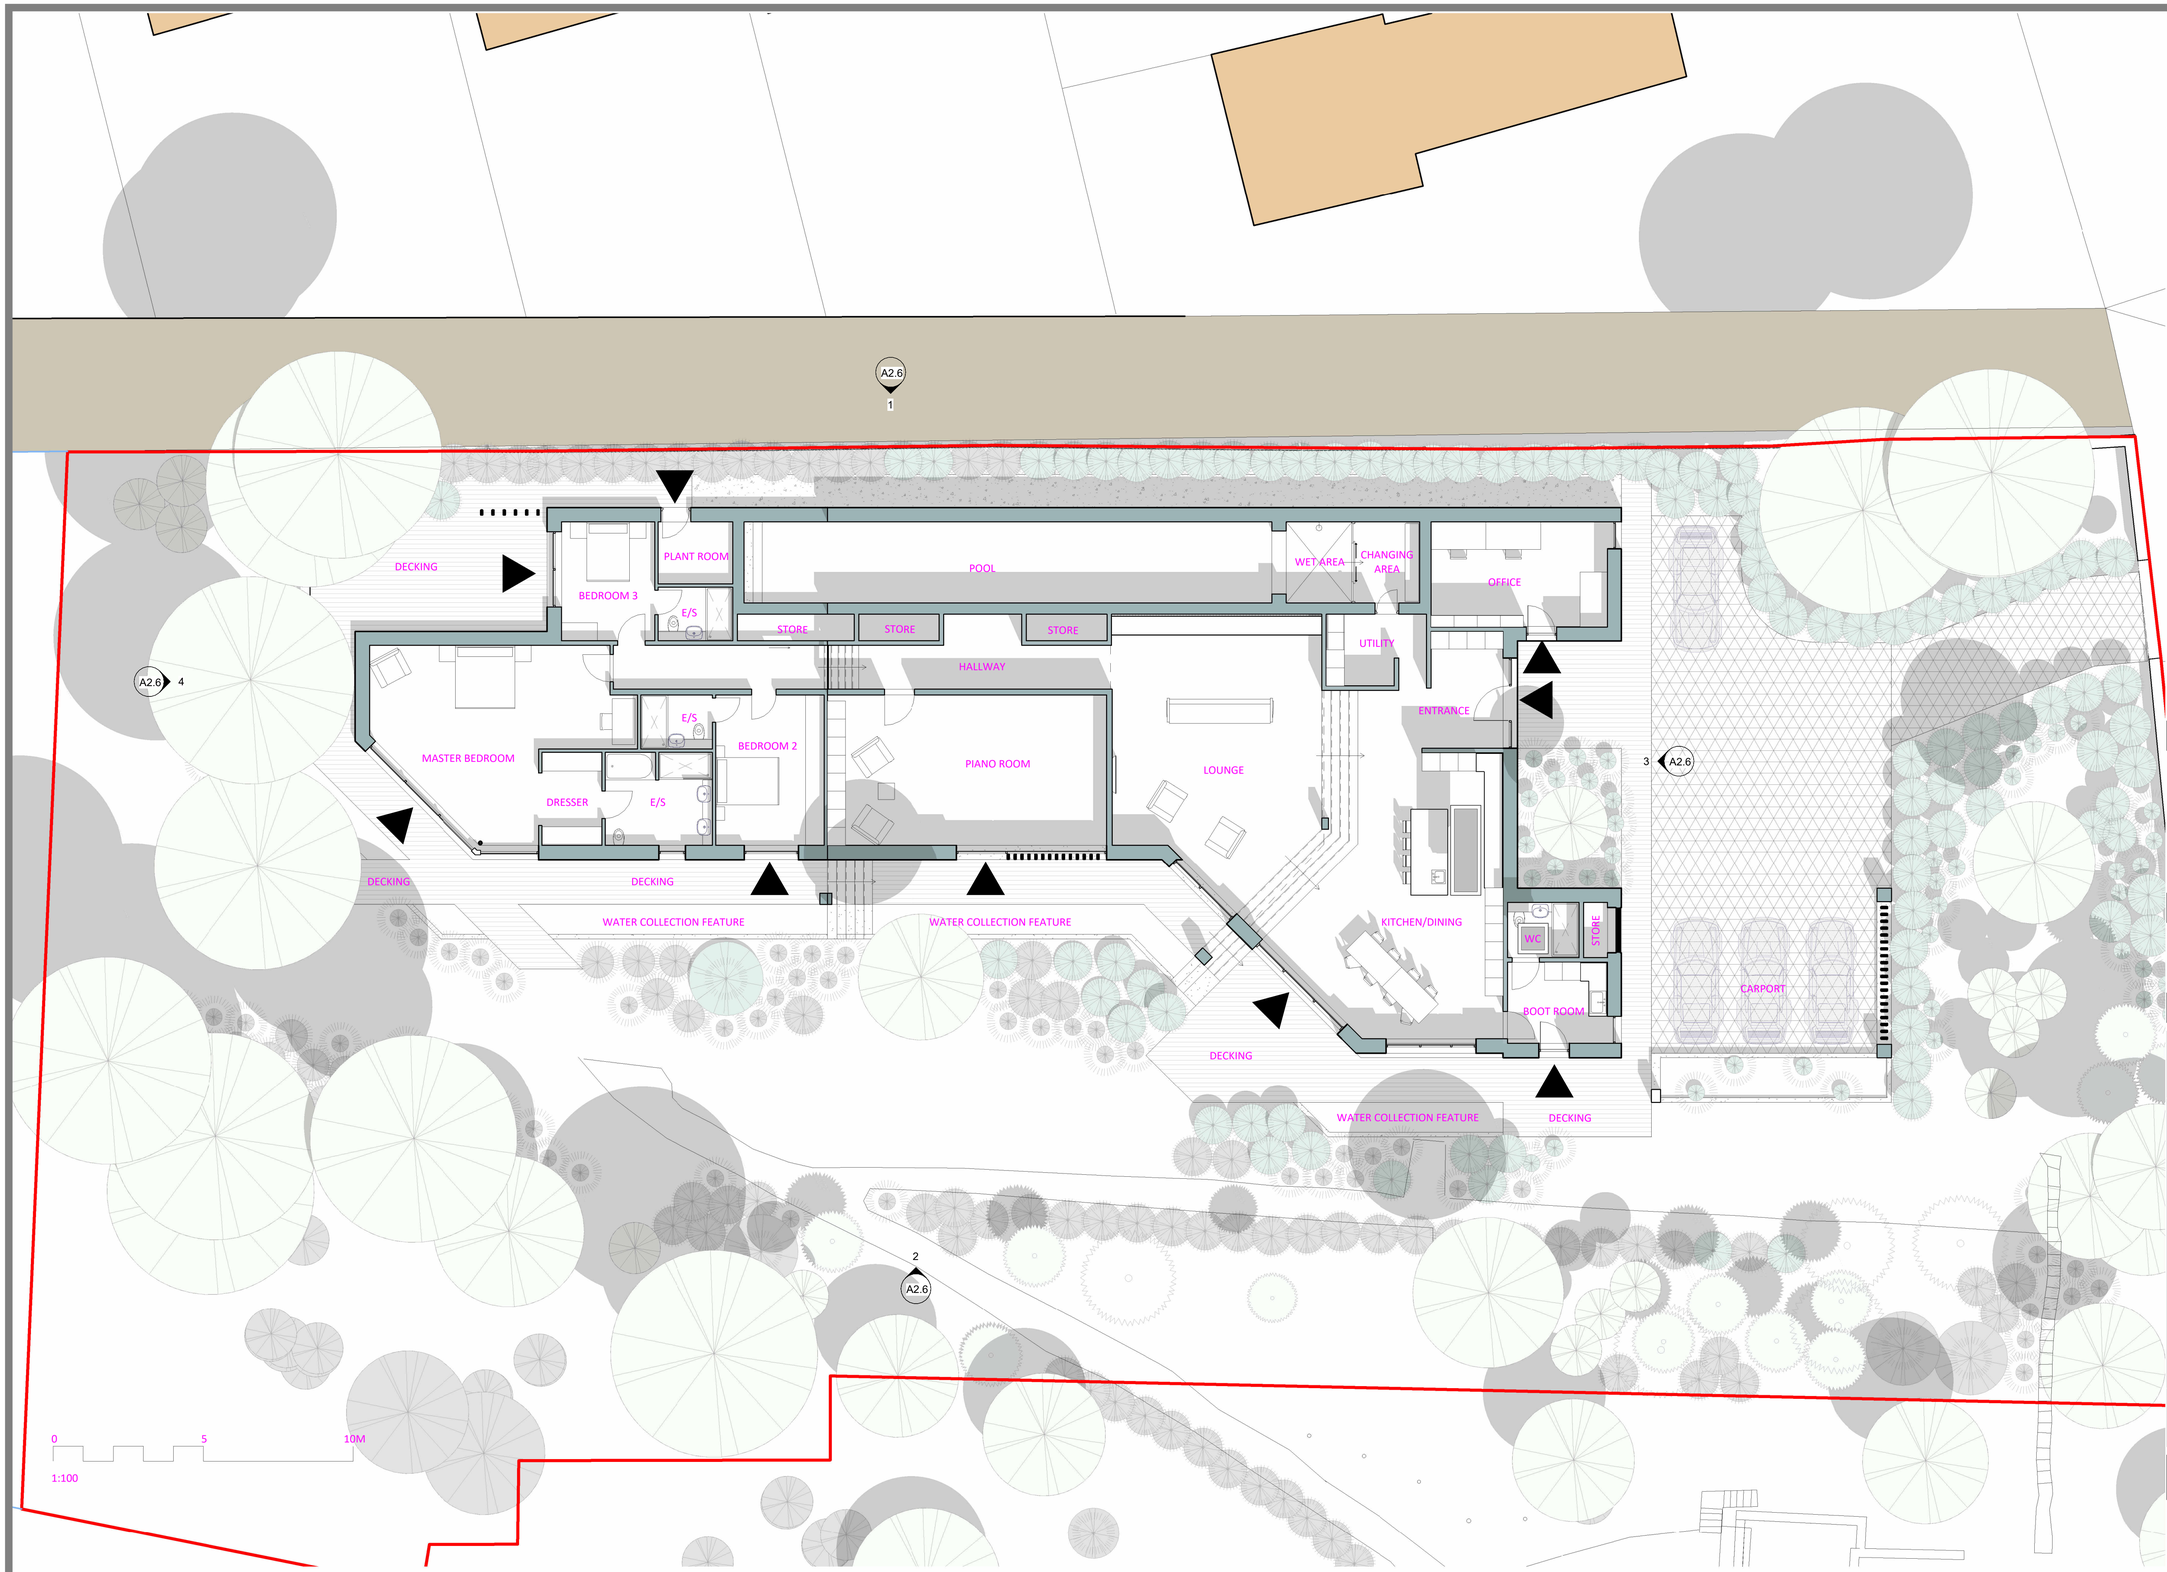

1 NOVA FLOOR PLAN
1 : 100

Studio Perfectus
Architectural & Landscape Design

TEL: 07950 754564
EMAIL: info@studio-perfectus.co.uk
WEB: www.studio-perfectus.co.uk

PROJECT: SP/160
NOVA, PRIMROSE ROAD, CLITHEROE, BB7 1BS
CLIENT: MR & MRS STEPHENSON

DOCUMENT DATE:
01/08/2023

DOCUMENT STAGE:
PLANNING

DRAWN BY: RH

CHECKED BY: RH

REV:	REMARK	DATE

PROPOSED PLANS

A1.3

Sheet size A1