HARD AND SOFT LANDSCAPING KEY

Pinus sylvestris

Quercus robur

Betula pendula

Mixed Native Shrubs

Wildflower Lawn

Lawn

Drive - EcoDrive 500

Gravel

Decking - Composite

Water Feature

Ginkgo Biloba

Pinus Mugo – Multi-Stem

Pinus Wallachian

Malus domestica 'Anni Elizabeth'

Amelanchier Lamarckian - Multi-stem

Taxus baccata

Ilex crenata

Phyllostachys nigra

Veronicastrum virginicum 'Fascination'

Verbena bonariensis

Vinca minor f. alba 'Alba Variegata' (v)

Dryopteris filix-mas 'Cristata'

Deschampsia cespitosa 'Goldschleier'

Calamagrostis brachytrich

Miscanthus sinensis 'Kleine Fontäne'

Hakonechloa macra

Stipa tenuissima

Luzula Nivea

Digitalis purpurea 'Virtuosa Rose'

Existing Tree

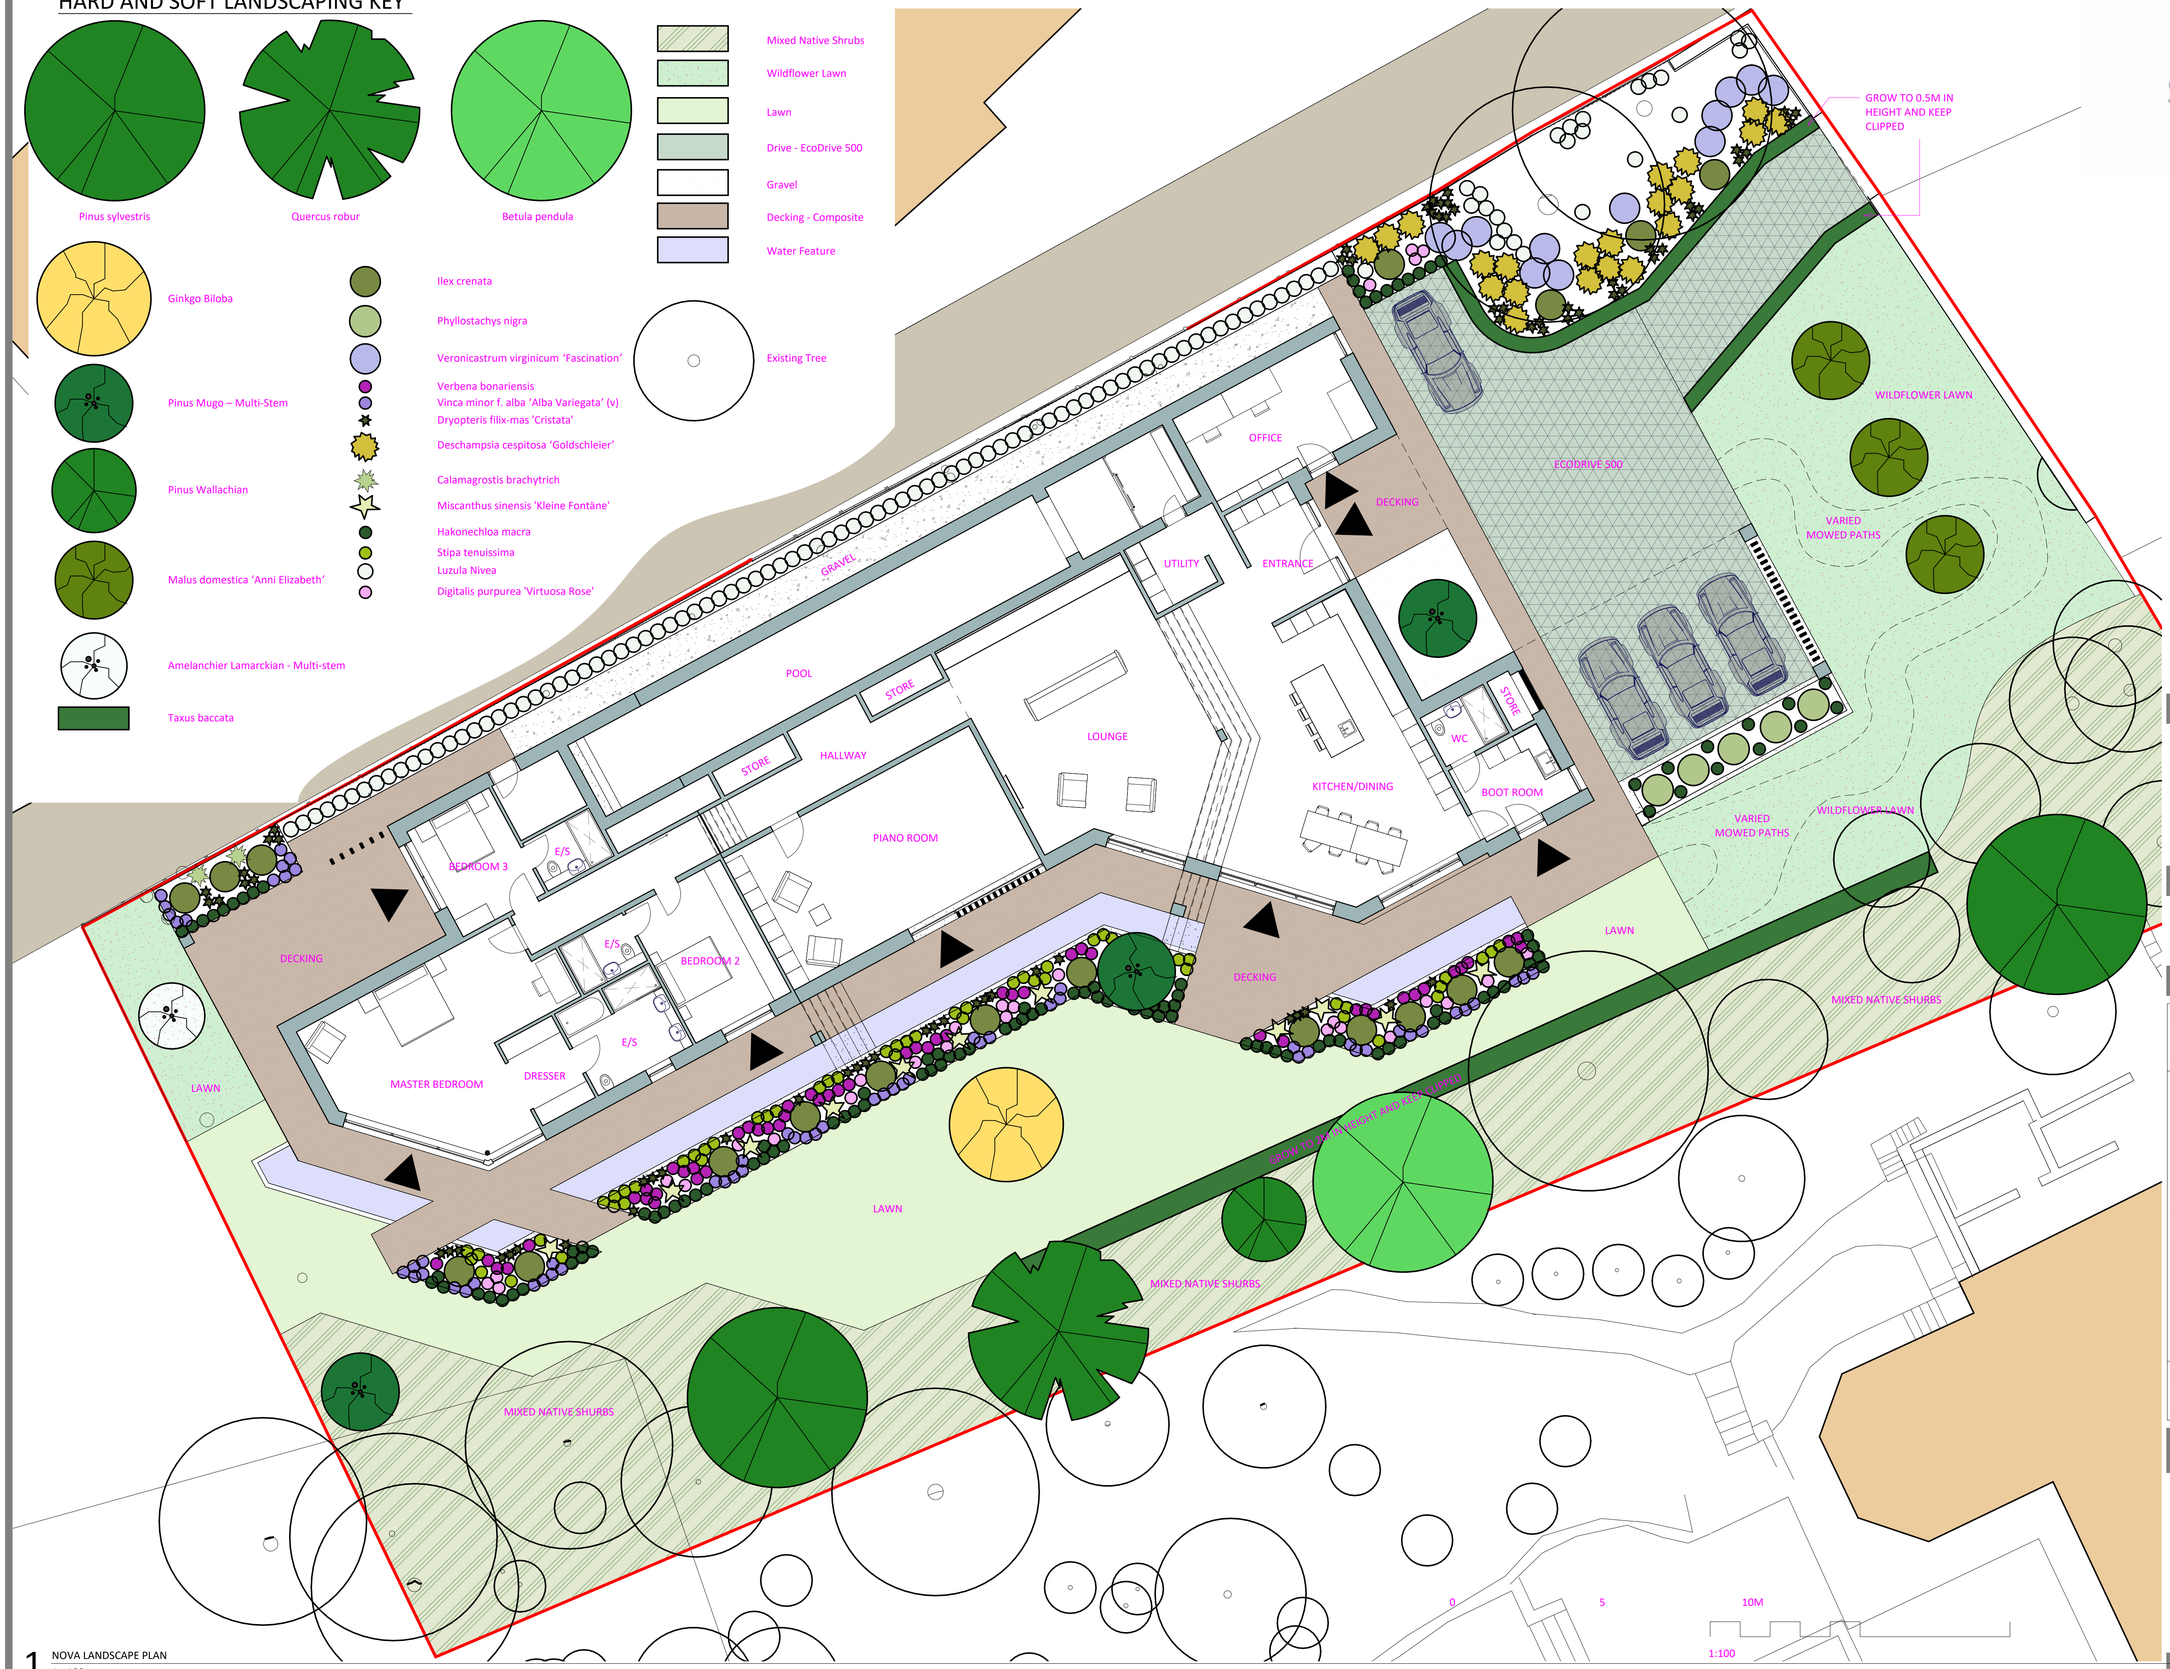

1 NOVA LANDSCAPE PLAN
1 : 100

Studio Perfectus
Architectural & Landscape Design

TEL: 07950 754564
EMAIL: info@studio-perfectus.co.uk
WEB: www.studio-perfectus.co.uk

PROJECT: SP/160
NOVA, PRIMROSE ROAD, CLITHEROE, BB7 1BS

CLIENT: MR & MRS STEPHENSON

DOCUMENT DATE:
01/08/2023

DOCUMENT STAGE:
PLANNING

DRAWN BY: RH

CHECKED BY: RH

REV.	REMARK	DATE
A	AMENDED LANDSCAPE SCHEME	25/07/2023

PROPOSED LANDSCAPE SCHEME

L1.1

Sheet size A1