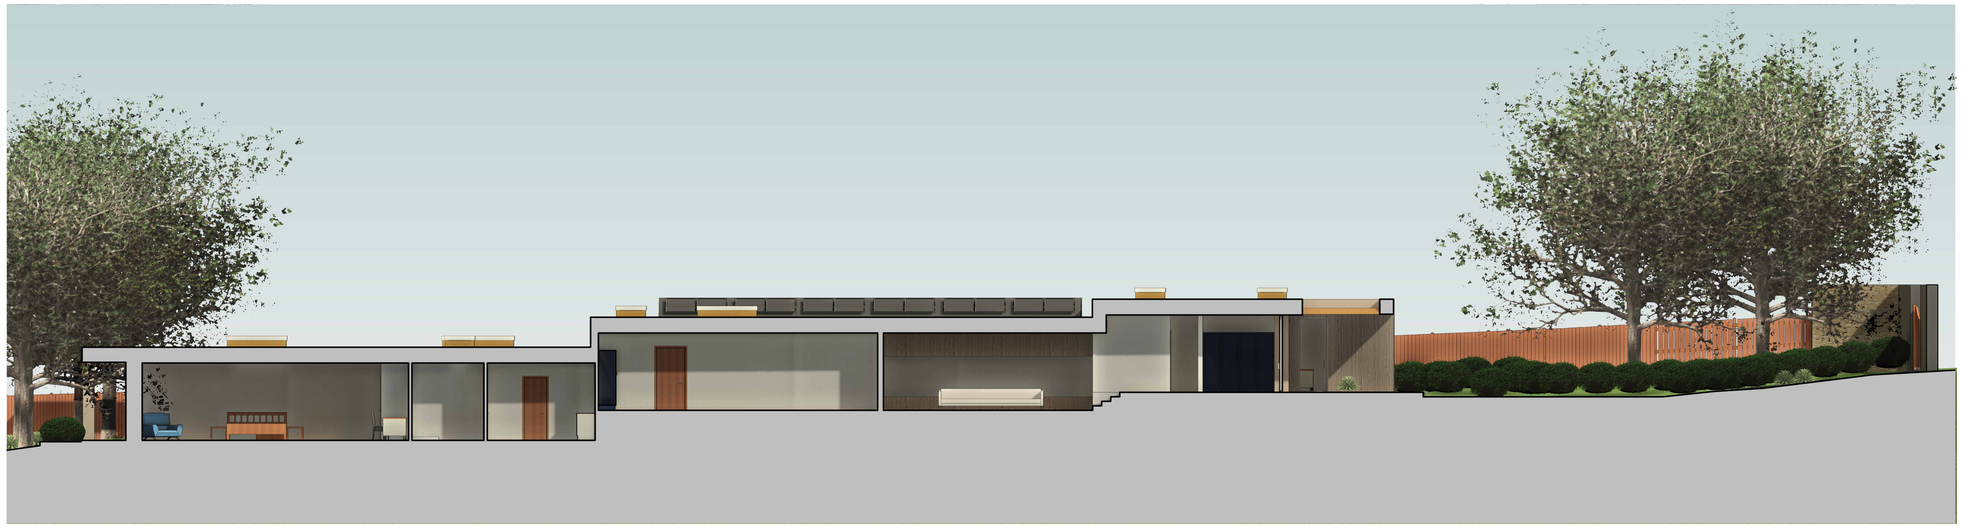

1 PROPOSED SITE SECTION
1 : 100

2 PROPOSED SITE SECTION 2
1 : 100

3 PROPOSED SECTION REF. PLAN
1 : 500

Studio Perfectus
Architectural & Landscape Design

TEL: 07950 754564
EMAIL: info@studio-perfectus.co.uk
WEB: www.studio-perfectus.co.uk

PROJECT: SP/160
NOVA, PRIMROSE ROAD, CLITHEROE, BB7 1BS

CLIENT: MR & MRS STEPHENSON

DOCUMENT DATE:
01/08/2023

DOCUMENT STAGE:
PLANNING

DRAWN BY: RH

CHECKED BY: RH

REV.	REMARK	DATE

PROPOSED SITE SECTION

A3.2

Sheet size A1