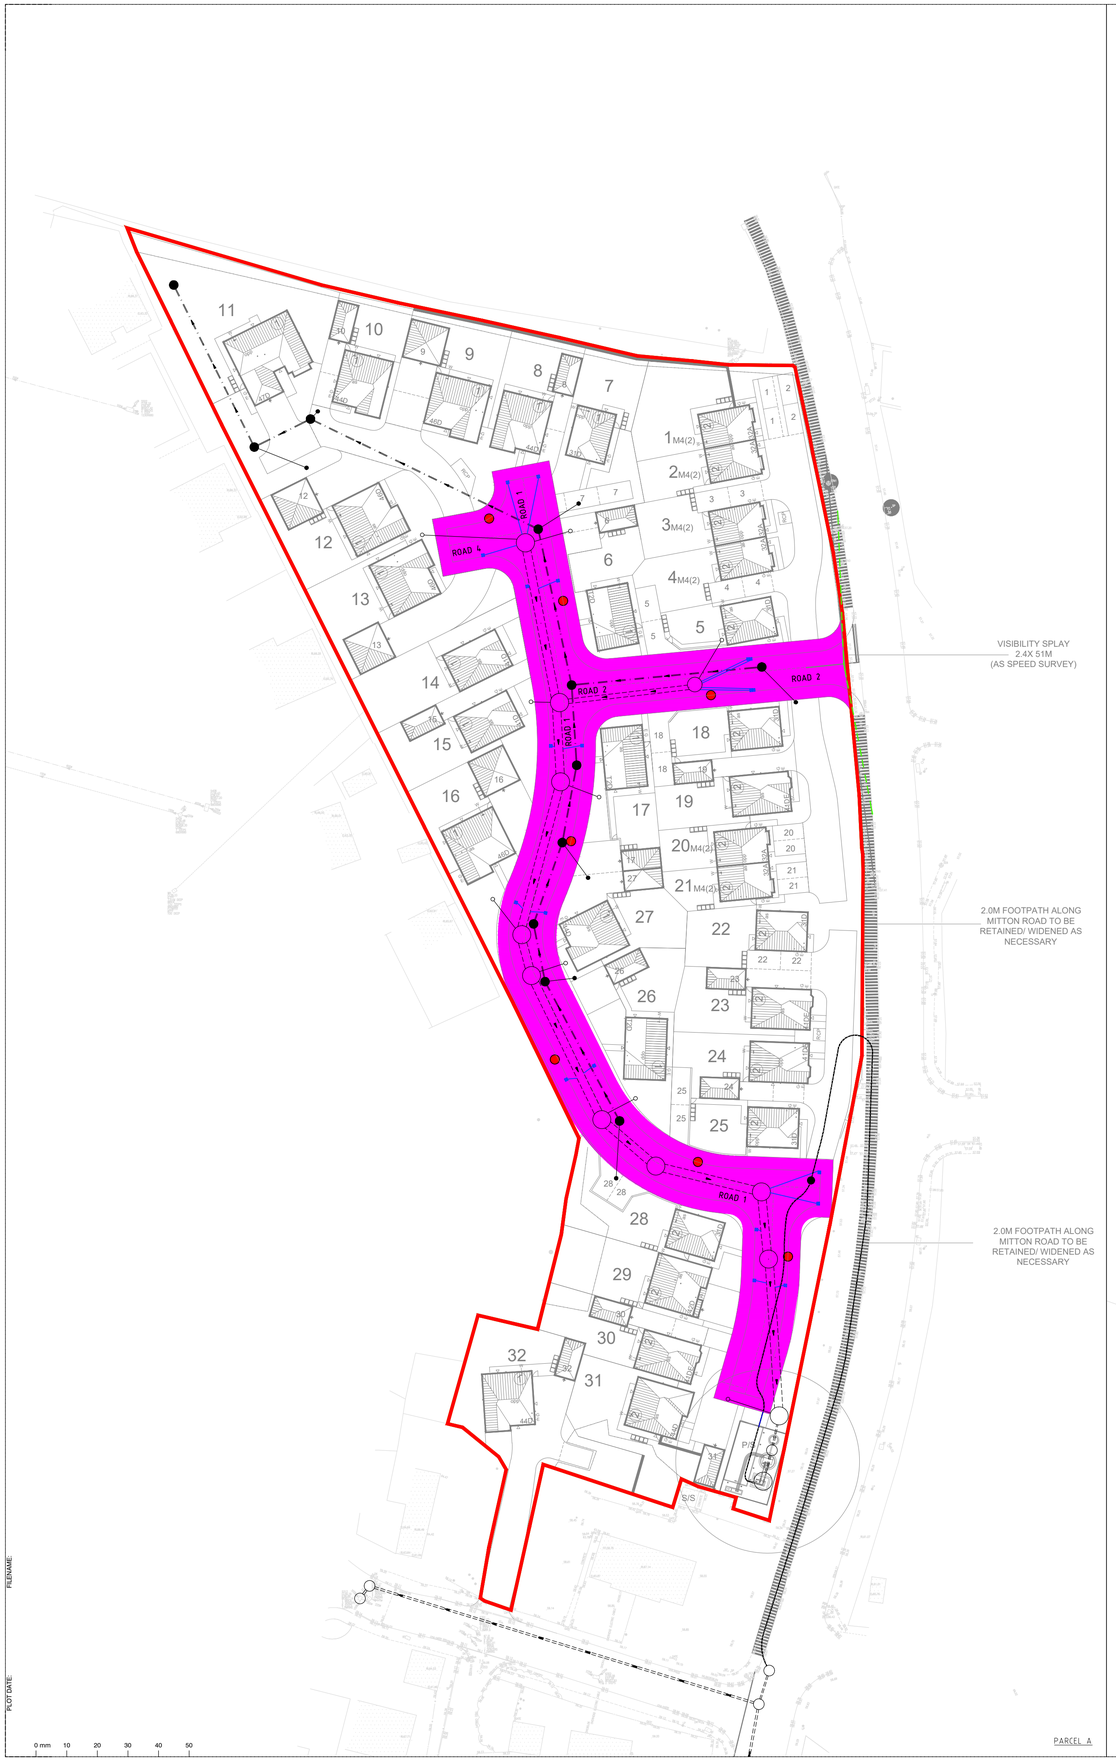

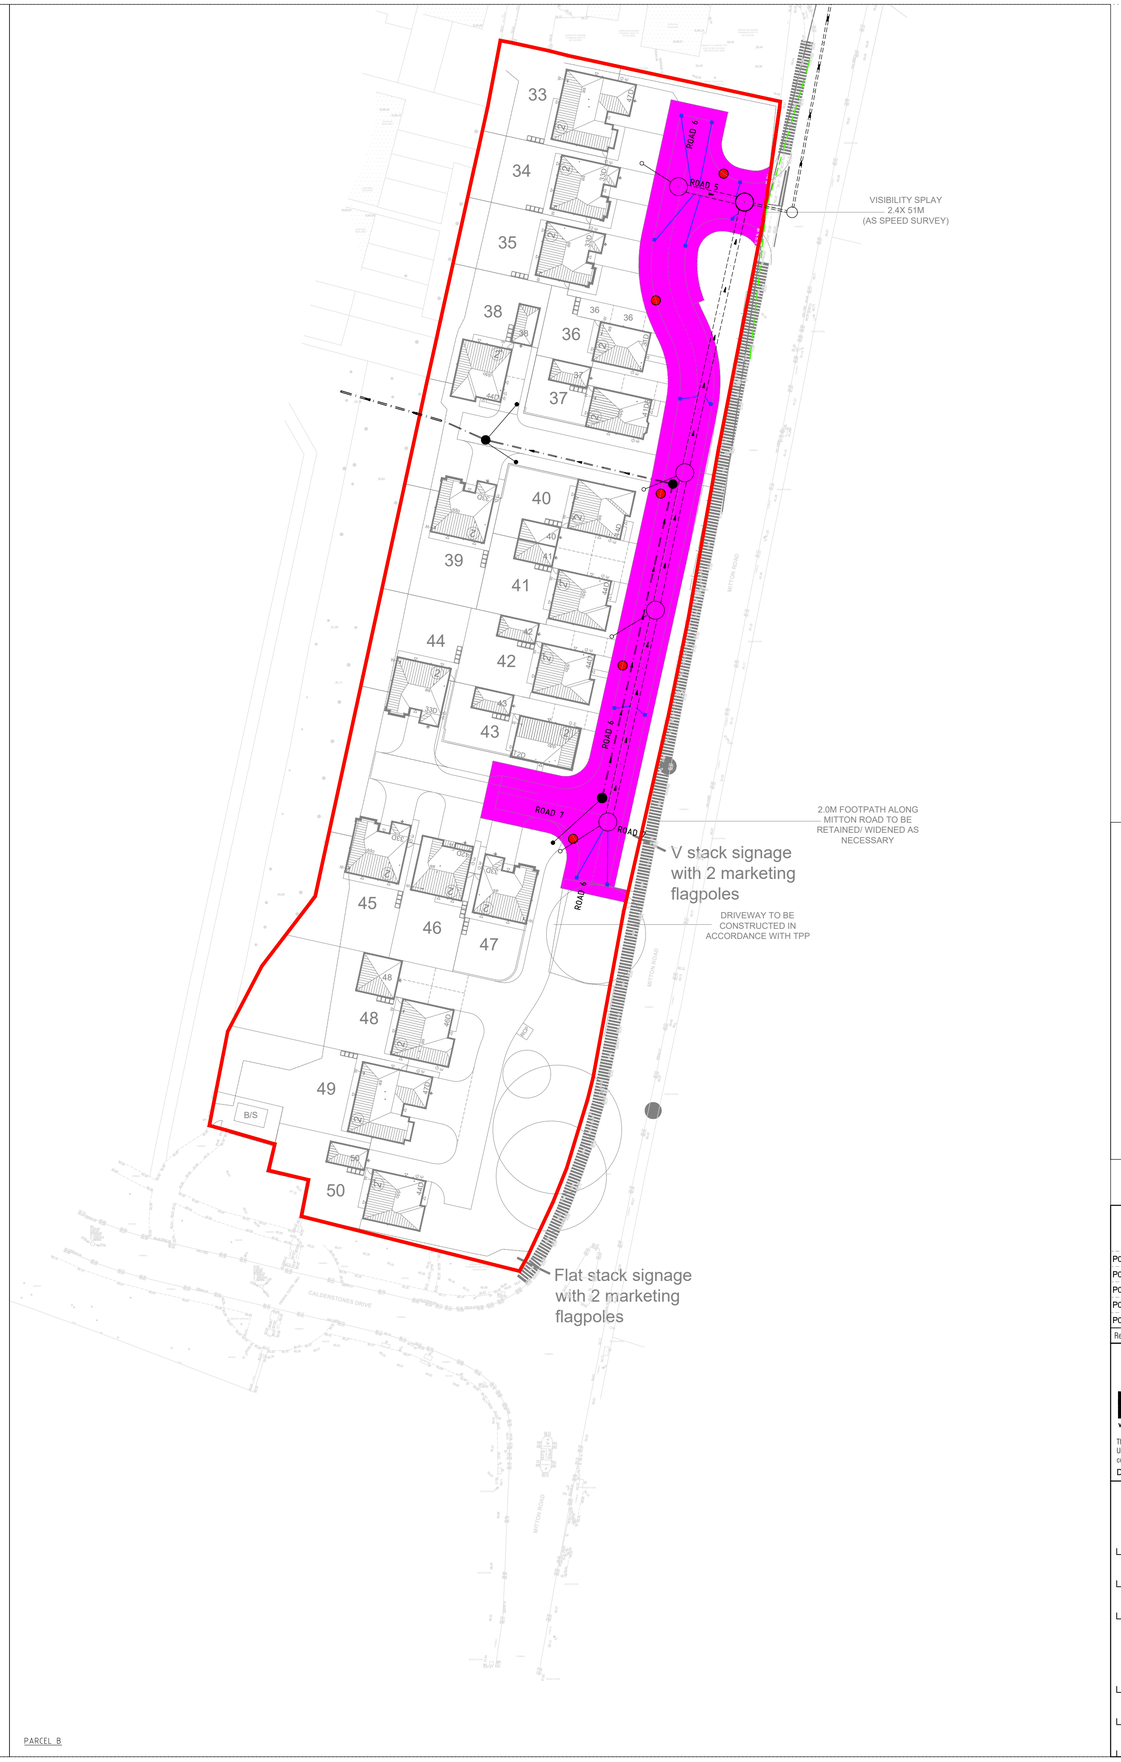

N
W E
S

KEY

- STORM WATER SEWER UNDER SECTION 104
- STORM WATER DRAGOUT
- FOUL WATER SEWER UNDER SECTION 104
- FOUL WATER DRAGOUT
- PROPOSED GULLY
- EXTENT OF DEVELOPERS OWNERSHIP
- ADOPTABLE CARRIAGEWAY
- 2.4M x 25M VISIBILITY SPLAYS
- INDICATIVE STREET NAME PLATE POSITION (TO BE AGREED ON SITE). REFER TO DRAWING C3101 CONSTRUCTION DETAILS
- ACO — PRIVATE ACO DRAIN
- STREET LIGHTING LOCATIONS

LAYOUT LOCATION
NOT TO SCALE

Rev	Date	Description	By	Chk
P05	25.07.22	Updated gullies at road 5/6, and hatch at road 7	H.S.	R.A.
P04	15.06.22	Updated in line with S38 comments	H.S.	M.A.
P03	10.05.22	Updated in line with S38 comments	H.S.	M.A.
P02	12.04.22	Updated to S38 comments	M.A.	R.A.
P01	01.12.21	PRELIMINARY - Issued for Information	D.A.	R.A.

EDGE CONSULTING ENGINEERS
www.edgece.com
Manchester . UK
3rd Floor, Conavon Court,
12 Blackfriars Street,
Manchester, M3 5BQ,
United Kingdom
T: +44 (0) 161 834 1938
E: manchester@edgece.com

The concepts + information contained in this document are the copyright of EDGE Consulting Engineers. Use or copying of this document in whole or in part without the written permission of EDGE Consulting Engineers constitutes an infringement of copyright.
DO NOT SCALE DRAWINGS. IF IN DOUBT, ASK!

Project Name
MITTON ROAD
WHALLEY

Client
PROSPECT HOMES

Designed	Drawn	Checked	Scale @ A1
R.A	J.C	R.A	1:500

Drawing Title
SECTION 38
ADOPTION PLAN

Project No.
200903

PRELIMINARY
NOT FOR CONSTRUCTION

Drawing No. — Revision
200903-EDGE-XX-XX-DR-C-3004 — **P05**

FILENAME
PLOT DATE:
0 mm 10 20 30 40 50