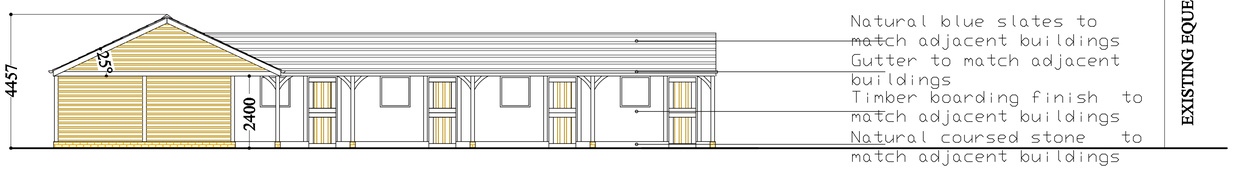

NORTHH ELEVATION

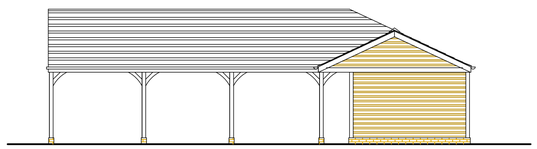

WEST ELEVATION

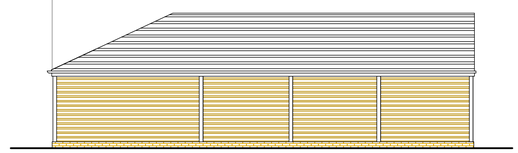

EAST ELEVATION

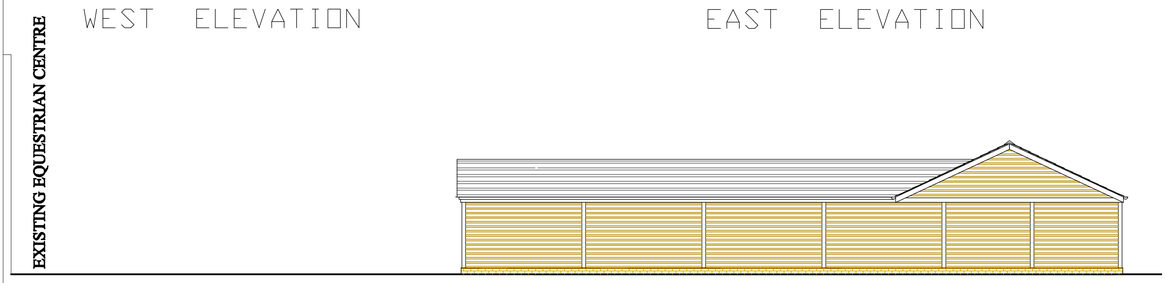

SOUTH ELEVATION

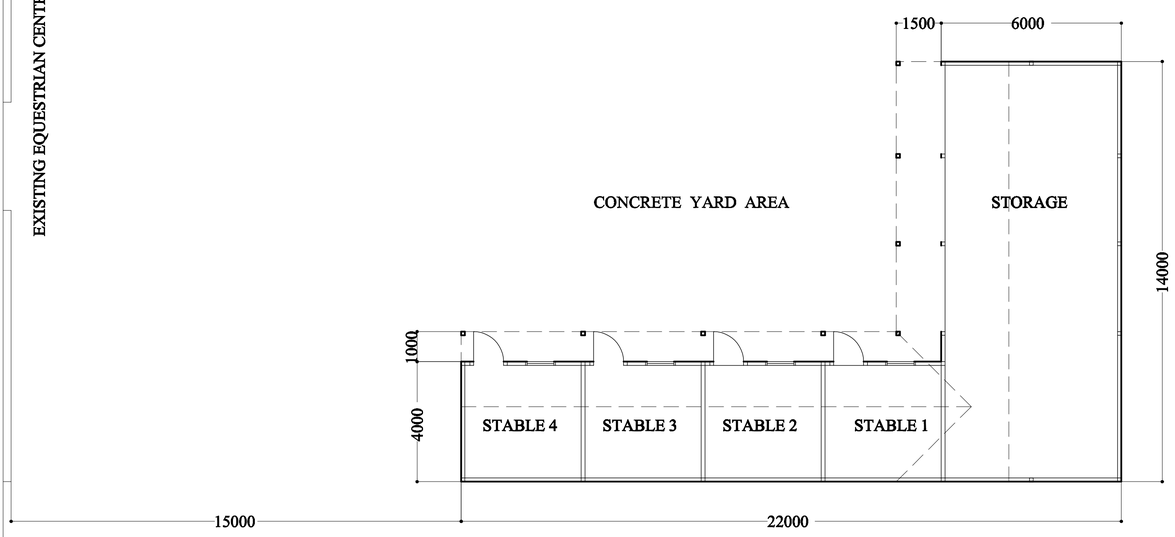

FLOOR PLAN 1: 100

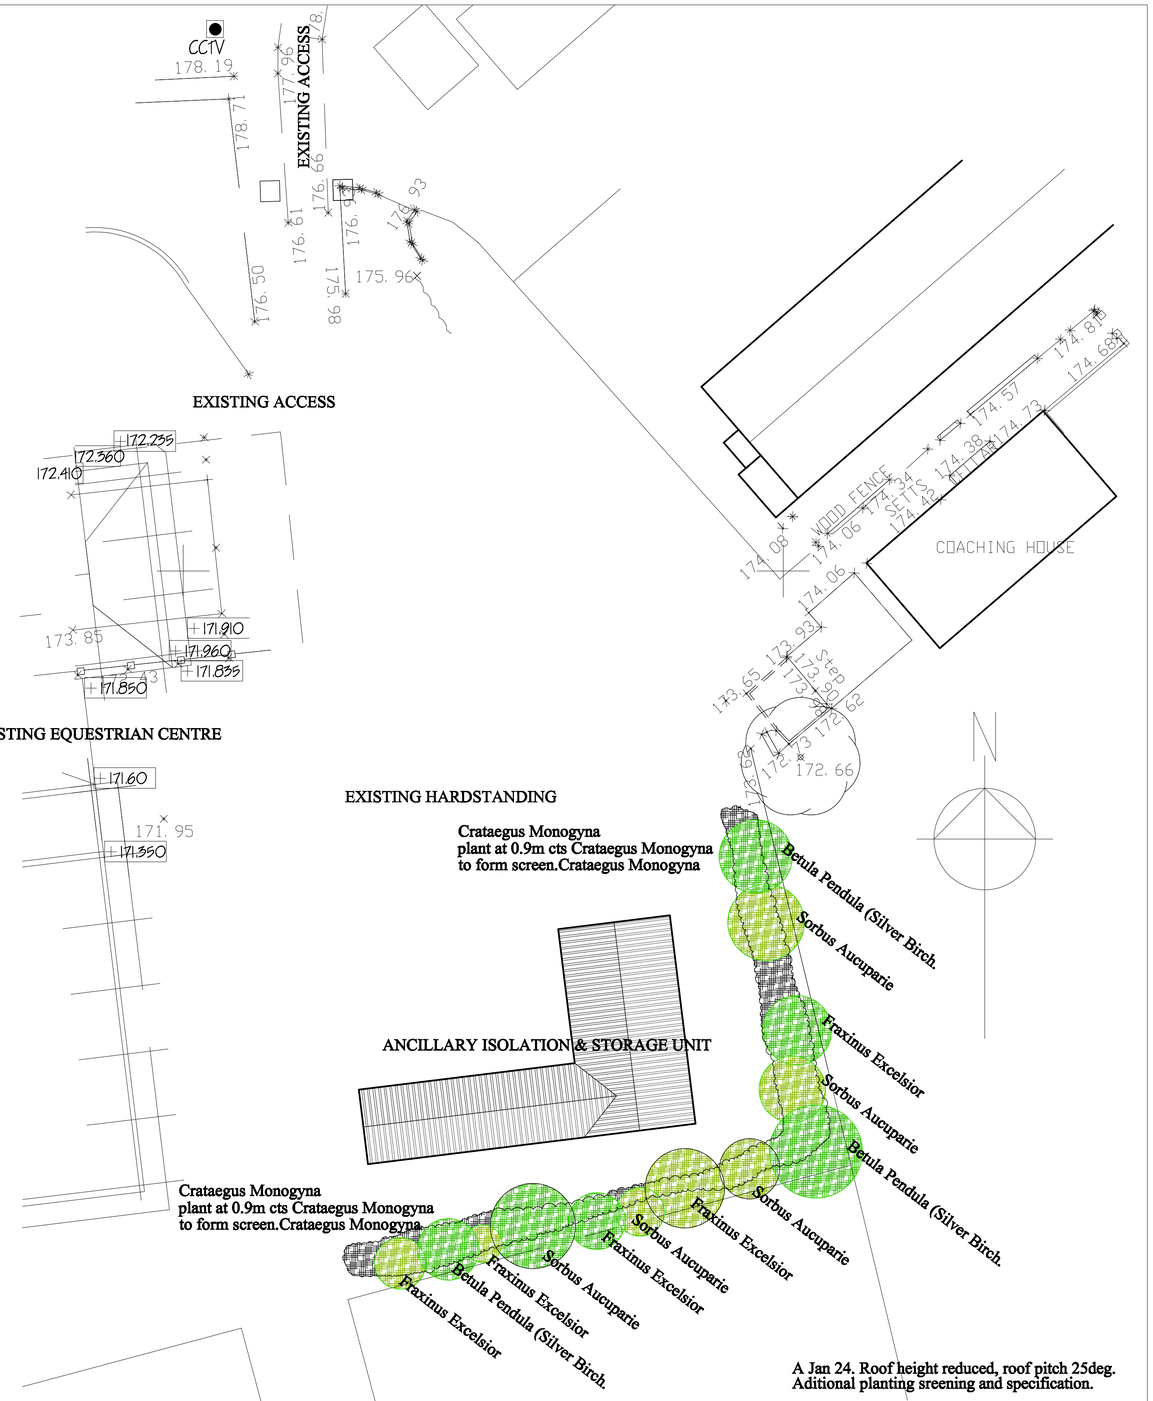

Note :-
All new planting to be carried out in the first planting season.
New planting to be staked, supported, protected and replaced as necessary.

SITE LAYOUT 1: 200

A Jan 24. Roof height reduced, roof pitch 25deg.
Aditional planting sreening and specification.

Proposed Ancillary Isolation Stables and Storage Unit
at
White Hill Stud, Trapp Lane
Simonstone BB12 7QW

Proposed Scheme Layout and Elwevations

Scale: 1:100 date .July 22 Drg No. 1528/302A

THIS DRAWING MUST NOT BE SCALED, ONLY WRITTEN DIMENSIONS MUST BE USE.