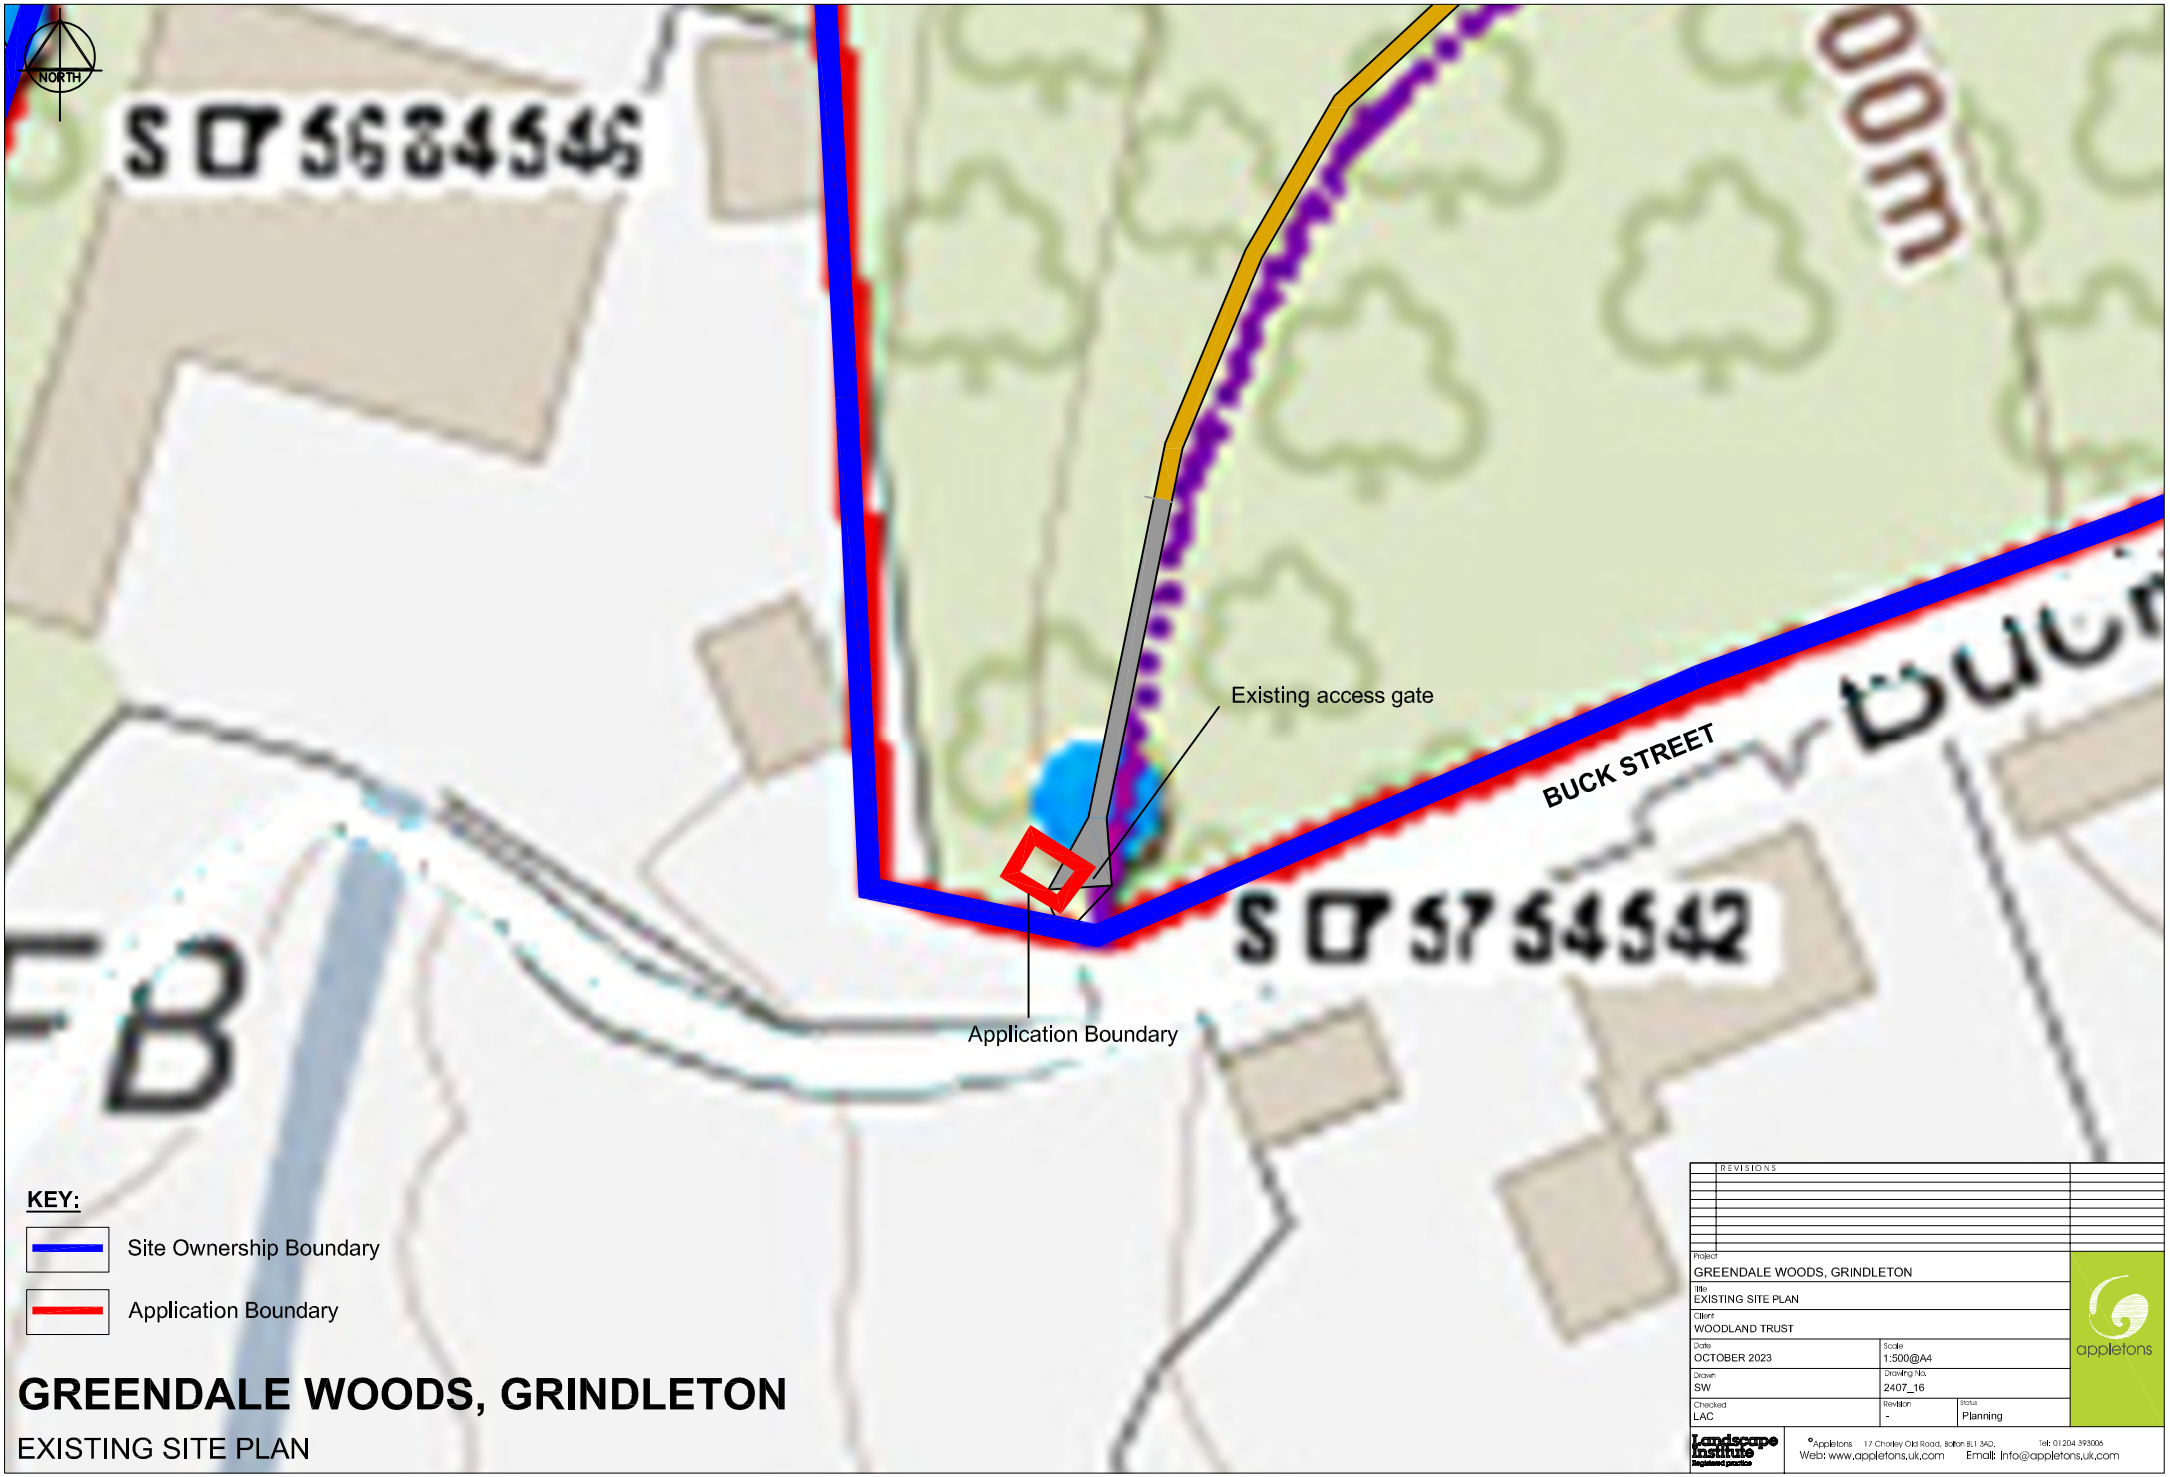
NORTH
Existing access gate
BUCK STREET
Application Boundary
KEY:
Site Ownership Boundary
Application Boundary
GREENDALE WOODS, GRINDLETON
EXISTING SITE PLAN
REVISIONS
Project
GREENDALE WOODS, GRINDLETON
Title
EXISTING SITE PLAN
Client
WOODLAND TRUST
Date
OCTOBER 2023
Scale
1:500@A4
Drawn
SW
Drawing No.
2407_16
Checked
LAC
Revision
-
Status
Planning
appletons
Landscape Institute
Registered practice
©Appletons 17 Chorley Old Road, Bolton BL1 3AQ. Tel: 01204 393006
Web: www.appletons.uk.com Email: info@appletons.uk.com