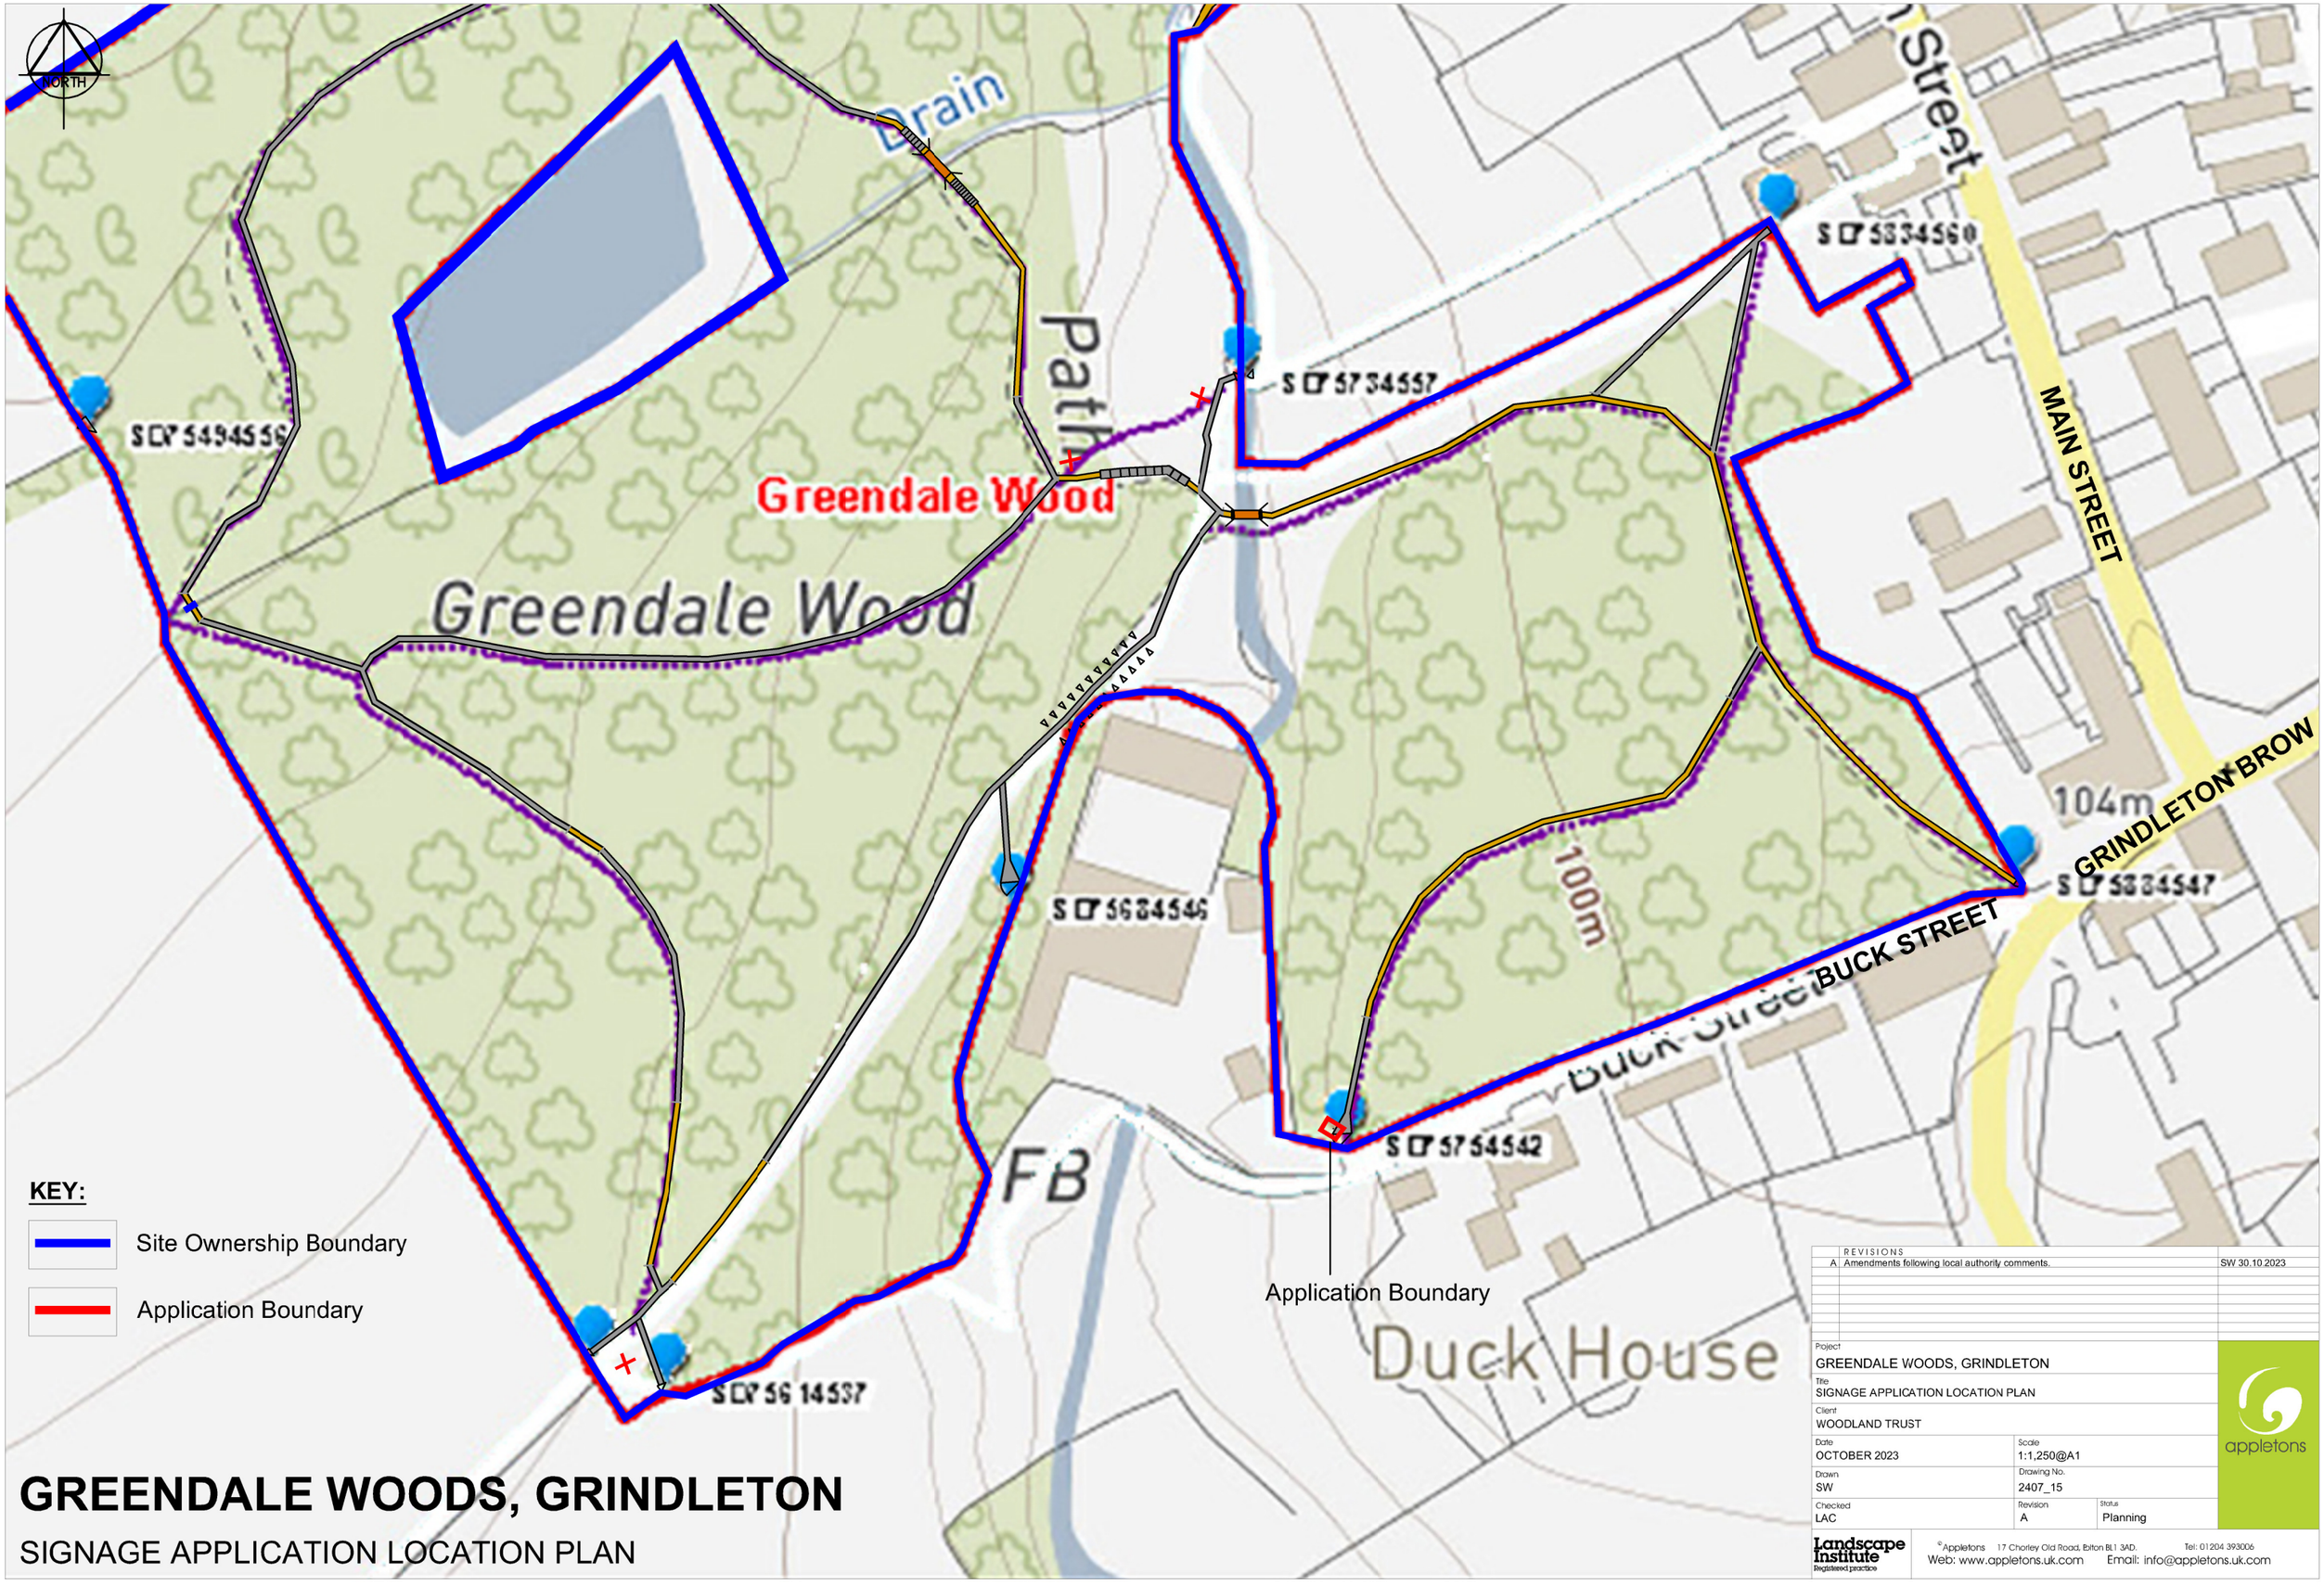

GREENDALE WOODS, GRINDLETON

SIGNAGE APPLICATION LOCATION PLAN

REVISIONS		
A	Amendments following local authority comments.	SW 30.10.2023

Project: GREENDALE WOODS, GRINDLETON		
Title: SIGNAGE APPLICATION LOCATION PLAN		
Client: WOODLAND TRUST		
Date: OCTOBER 2023	Scale: 1:1,250@A1	
Drawn: SW	Drawing No.: 2407_15	
Checked: LAC	Revision: A	Status: Planning

Landscape Institute Registered practice

© Appletons 17 Chorley Old Road, Bolton BL1 3AD. Tel: 01204 393006
Web: www.appletons.uk.com Email: info@appletons.uk.com