This drawing is to be read in conjunction with all relevant designers, consultants and specialists drawings and specifications. The designer is to be notified of any discrepancies before proceeding. Do not scale from this drawing. All dimensions and levels are to be checked on site. All work carried out before planning and building regulation approval is obtained is at the contractor/clients risk. This drawing is subject to copyright.

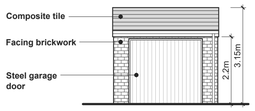

PROPOSED WEST ELEVATION
Scale 1:100

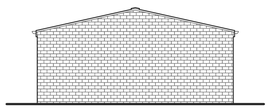

PROPOSED SOUTH ELEVATION
Scale 1:100

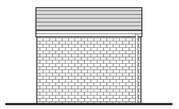

PROPOSED EAST ELEVATION
Scale 1:100

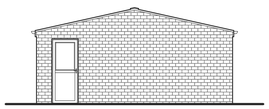

PROPOSED NORTH ELEVATION
Scale 1:100

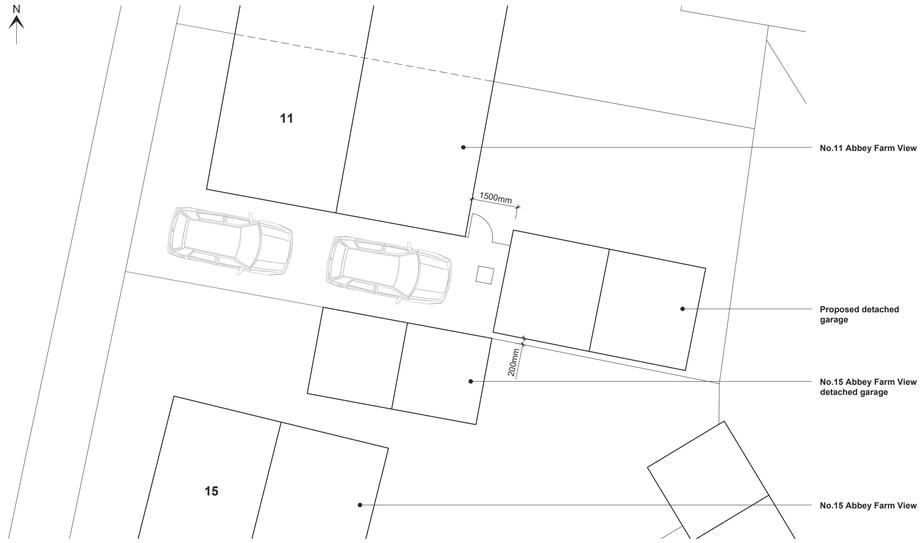

PROPOSED SITE PLAN
Scale 1:100

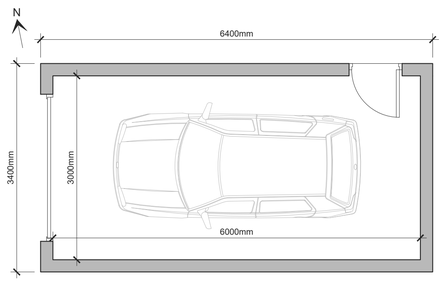

PROPOSED GARAGE FLOOR PLAN
Scale 1:50

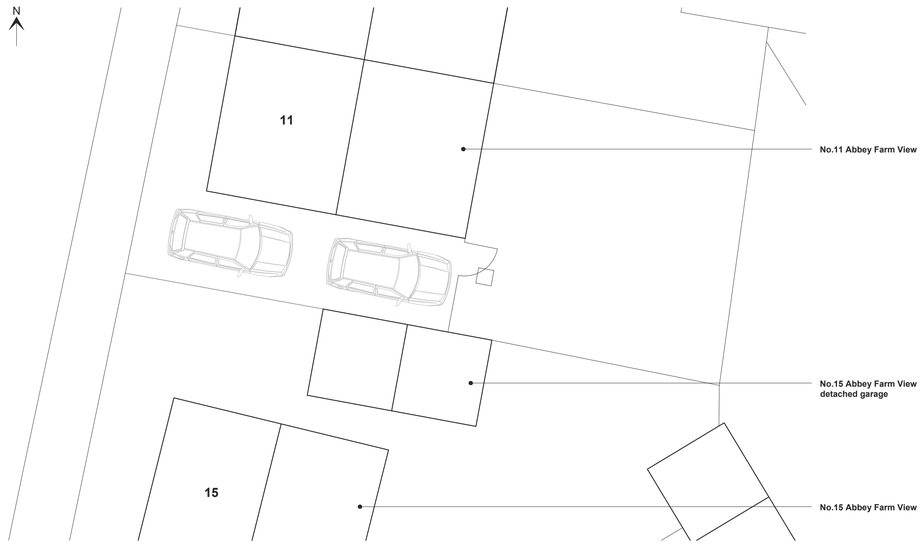

EXISTING SITE PLAN
Scale 1:100

PROPOSED INTERIOR VISUAL

by	revision	date
A PRG	Revised following client consultation	20.11.2023

RVA
RIBBLE VALLEY ARCHITECTURE LTD
T 01254 800975
E info@ribblevalleyarchitecture.co.uk
www.ribblevalleyarchitecture.co.uk
CIAT CHARTERED PRACTICE

CLIENT	PROJECT	DRAWING TITLE	DATE	DRAWN	SCALE	SHEET	DRAWING NO.	REVISION
Mr Osbaldeston	No.11 Abbey Farm View Whalley Lancashire	Existing and Proposed Plans and Proposed Elevations	September 2023	P.Gudgeon	1:50, 1:100	A1	2303-01	A