3/2023/0995
8/12/2023

Station Road
Clitheroe

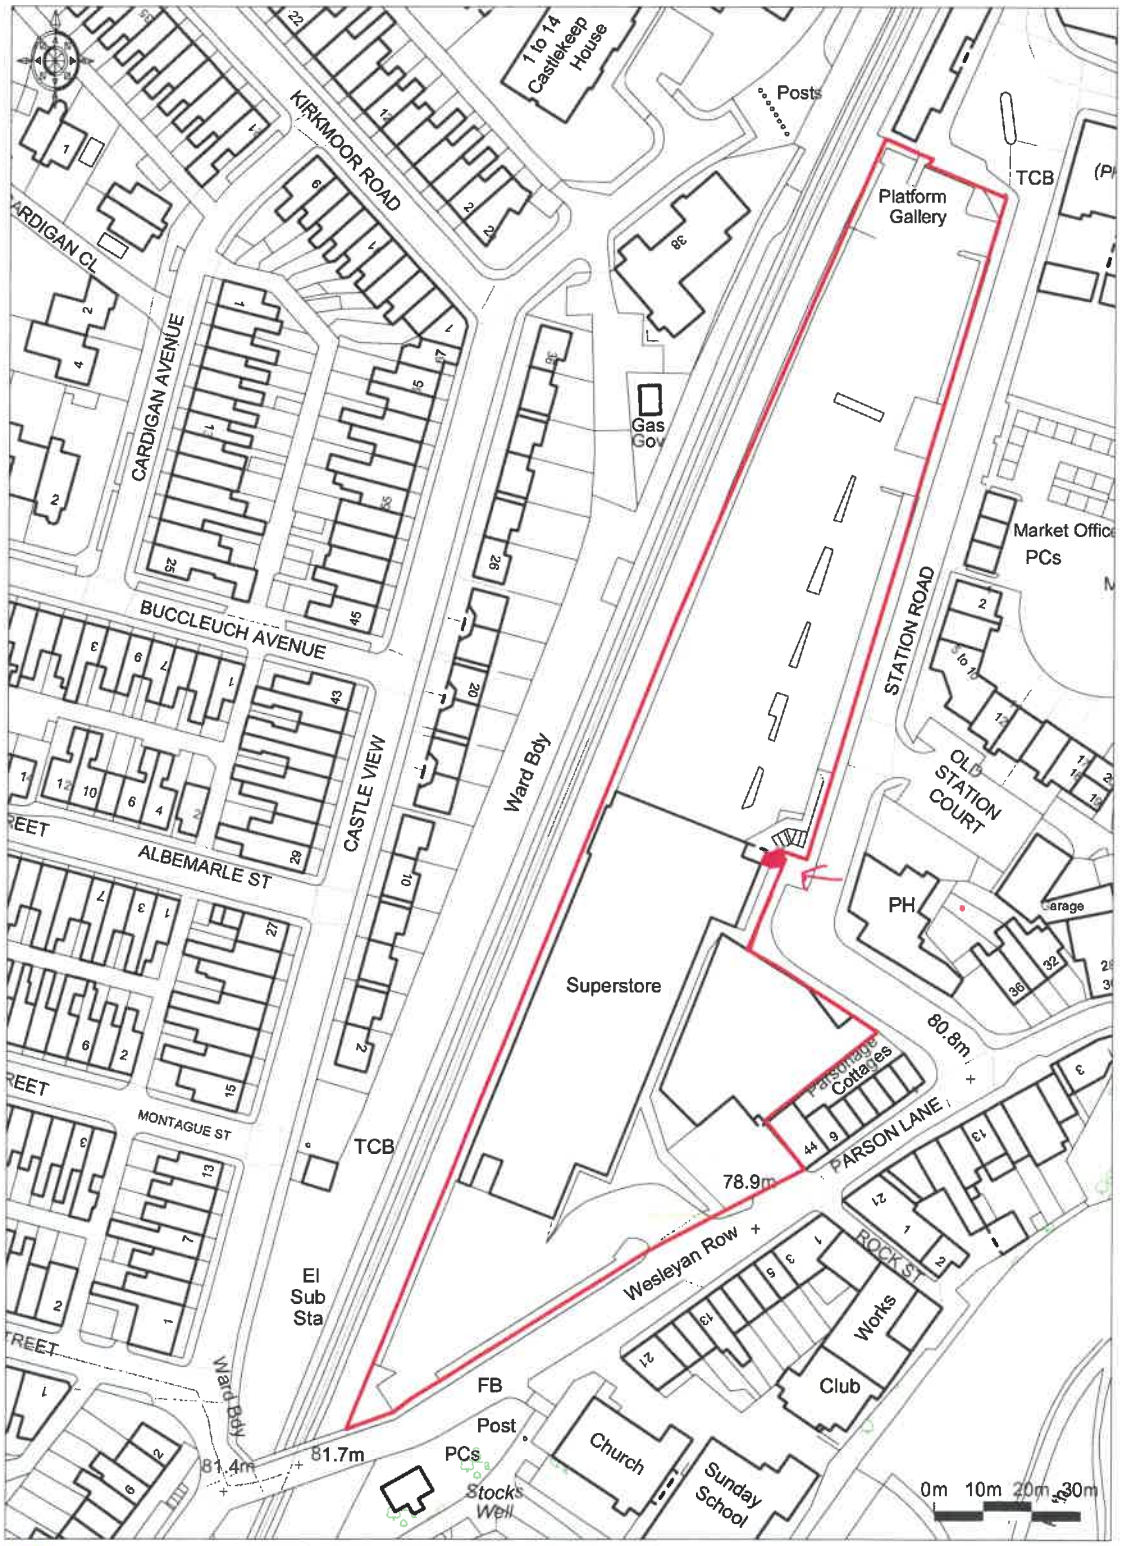

Promap®
Ordnance Survey © Crown Copyright 2010. All rights reserved. Licence number 100020449.
Getmapping plc 2010. Plotted Scale - 1:1500

Robert Pinkus & Co
01772 769000
www.pinkus.co.uk

ROBERT PINKUS &