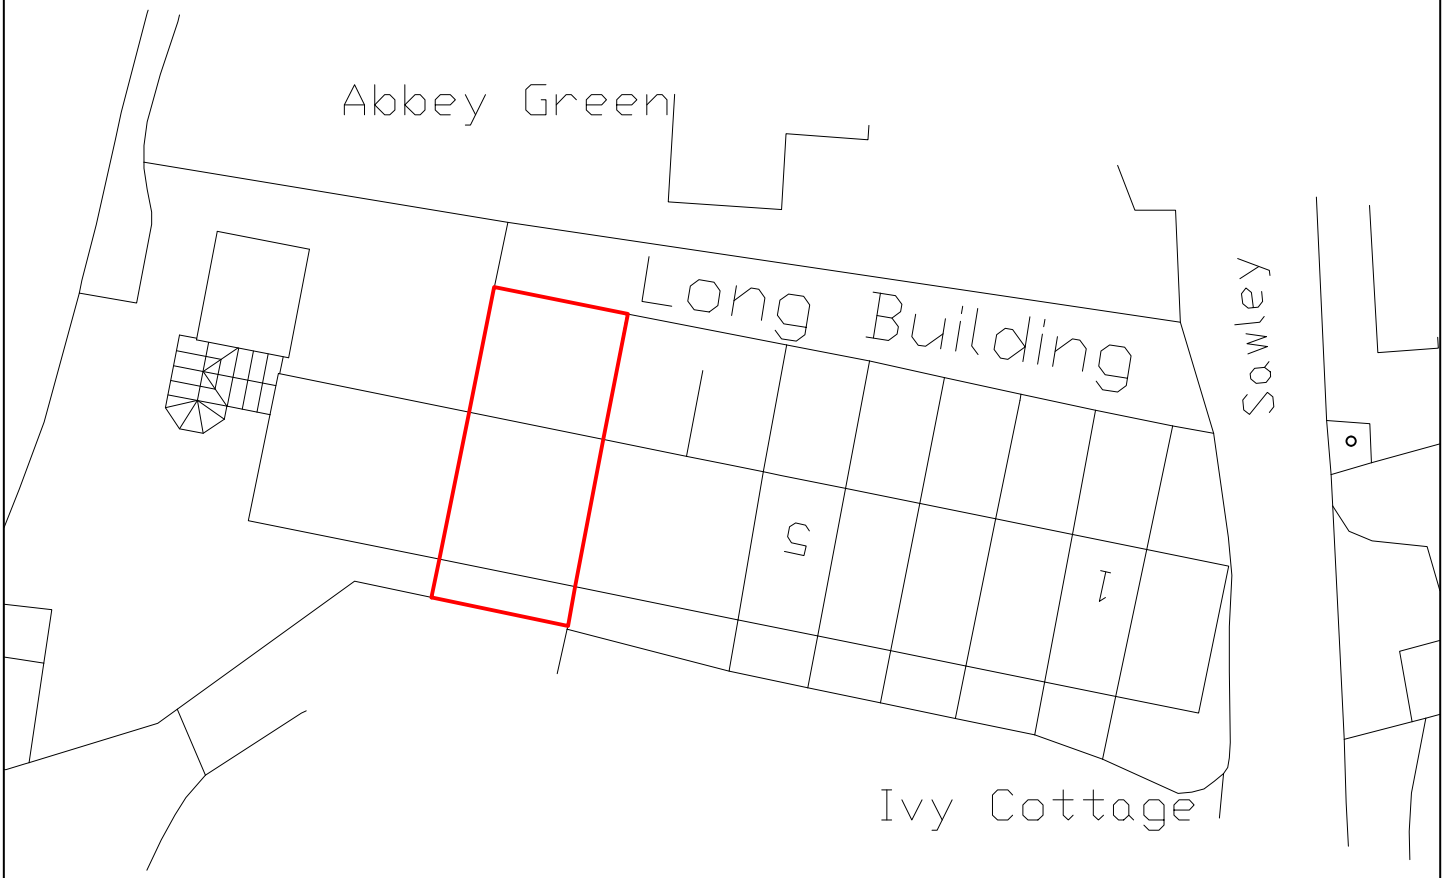

Gary Hoerty Associates Chartered Surveyors
Suite 9 - Grindleton Business Centre
The Spinney
Grindleton
Clitheroe
Lancashire BB7 4DH

T: 01200 449700
Email: info@ghaonline.co.uk

Drawing No: Don.1140.3447.01

Project: (No; Don.1140.3447.GH)

Planning - Retrospective listed building application at:

1 Old Mill Cottage (9 Long Buildings),
Sawley,
BB7 4LE

Title: Location Plan

Notes:
All work is to be carried out to the latest current British standard Codes of Practice and recognised working practices. All work and materials should comply with Health and Safety legislation. All dimensions are in millimetres except where explicitly shown otherwise. The contractor should check and certify all dimensions as work proceeds and notify the architect of any discrepencies. Do not scale off the drawings, if in doubt ask.

Client: Mr P Donnelly

Drawn: KA

Date: 08.01.2024

Scale: 1:500 @ A4

Amendments: