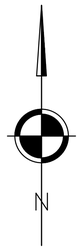

PLEASE NOTE THAT THE SETTING OUT INFORMATION PROVIDED ON THIS DRAWING IS BASED UPON THE ARCHITECTS PLANNING LAYOUT AND REFA ACCEPT NO RESPONSIBILITY FOR DISCREPANCIES BETWEEN THE ARCHITECTS LAYOUT AND THE HOUSE TYPE / BUILDING TYPE WORKING DRAWINGS. IT IS INCUMBENT UPON THE CONTRACTOR OR SETTING OUT ENGINEER TO PERFORM THESE CHECKS AND ADVISE THE CLIENT & REFA OF ANY SETTING OUT DISCREPANCIES BETWEEN DRAWINGS AND ALSO EXISTING FEATURES / BUILDINGS ON SITE

ALL SETTING OUT COORDINATES SHOWN ON THIS DRAWING ARE BASED ON THE TOPOGRAPHICAL SURVEY AND CONTROL PROVIDED BY THE CLIENT. IT IS IMPERATIVE THAT THE SETTING OUT ENGINEER USES THE SAME SURVEY AND CONTROL, TO BE PROVIDED BY THE CLIENT. IF IN DOUBT ASK!!!

THIS DRAWING IS BASED ON PLANNING LAYOUT PROVIDED BY CLIENT
DRAWING NUMBER:- 2203-PL-03
REVISION:- G
CLIENT TO ENSURE THE ABOVE LAYOUT IS CURRENT BEFORE USING THIS DRAWING FOR CONSTRUCTION PURPOSES

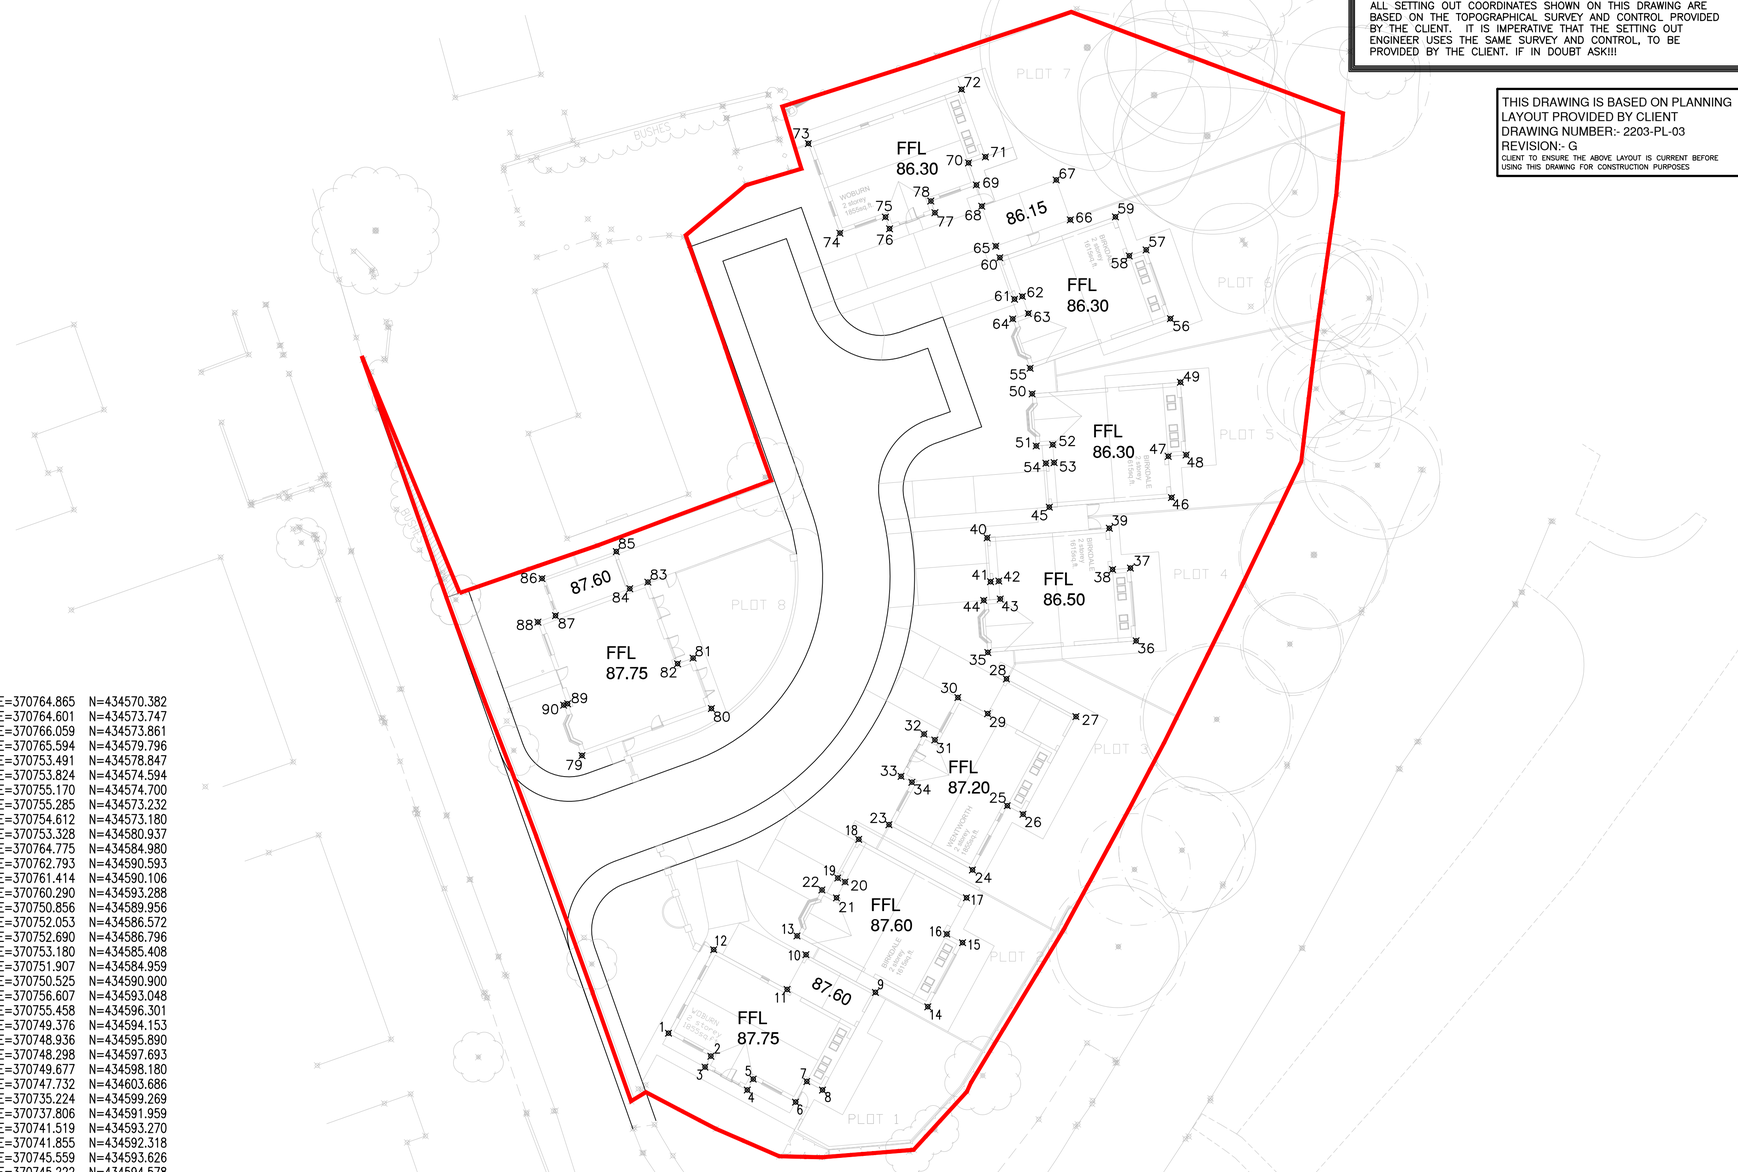

1	E=370723.809	N=434526.678	46	E=370764.865	N=434570.382
2	E=370727.271	N=434524.802	47	E=370764.601	N=434573.747
3	E=370726.790	N=434523.914	48	E=370766.059	N=434573.861
4	E=370730.243	N=434522.043	49	E=370765.594	N=434579.796
5	E=370730.724	N=434522.931	50	E=370753.491	N=434578.847
6	E=370734.186	N=434521.055	51	E=370753.824	N=434574.594
7	E=370735.097	N=434522.736	52	E=370755.170	N=434574.700
8	E=370736.383	N=434522.040	53	E=370755.285	N=434573.232
9	E=370740.702	N=434530.010	54	E=370754.612	N=434573.180
10	E=370735.031	N=434533.083	55	E=370753.328	N=434580.937
11	E=370733.494	N=434530.247	56	E=370764.775	N=434584.980
12	E=370727.503	N=434533.494	57	E=370762.793	N=434590.593
13	E=370734.302	N=434534.615	58	E=370761.414	N=434590.106
14	E=370744.976	N=434528.831	59	E=370760.290	N=434593.288
15	E=370747.812	N=434534.065	60	E=370750.856	N=434589.956
16	E=370746.526	N=434534.762	61	E=370752.053	N=434586.572
17	E=370748.134	N=434537.729	62	E=370752.690	N=434586.796
18	E=370739.339	N=434542.495	63	E=370753.180	N=434585.408
19	E=370737.629	N=434539.338	64	E=370751.907	N=434584.959
20	E=370738.222	N=434539.017	65	E=370750.525	N=434590.900
21	E=370737.521	N=434537.722	66	E=370756.607	N=434593.048
22	E=370736.334	N=434538.366	67	E=370755.458	N=434596.301
23	E=370741.804	N=434543.690	68	E=370749.376	N=434594.153
24	E=370748.620	N=434539.996	69	E=370748.936	N=434595.890
25	E=370751.460	N=434545.239	70	E=370748.298	N=434597.693
26	E=370752.746	N=434544.542	71	E=370749.677	N=434598.180
27	E=370757.065	N=434552.512	72	E=370747.732	N=434603.686
28	E=370751.394	N=434555.585	73	E=370735.224	N=434599.269
29	E=370749.858	N=434552.749	74	E=370737.806	N=434591.959
30	E=370747.426	N=434554.067	75	E=370741.519	N=434593.270
31	E=370745.551	N=434550.605	76	E=370741.855	N=434592.318
32	E=370744.663	N=434551.086	77	E=370745.559	N=434593.626
33	E=370742.792	N=434547.633	78	E=370745.222	N=434594.578
34	E=370743.680	N=434547.152	79	E=370716.750	N=434549.331
35	E=370749.874	N=434557.745	80	E=370727.315	N=434553.167
36	E=370761.978	N=434558.694	81	E=370725.820	N=434557.283
37	E=370761.512	N=434564.628	82	E=370724.551	N=434556.822
38	E=370760.054	N=434564.514	83	E=370722.133	N=434563.483
39	E=370759.791	N=434567.878	84	E=370720.652	N=434562.945
40	E=370749.818	N=434567.096	85	E=370719.552	N=434565.977
41	E=370750.099	N=434563.517	86	E=370713.489	N=434563.775
42	E=370750.772	N=434563.570	87	E=370714.590	N=434560.744
43	E=370750.887	N=434562.103	88	E=370713.154	N=434560.223
44	E=370749.541	N=434561.997	89	E=370715.572	N=434553.562
45	E=370754.893	N=434569.601	90	E=370715.255	N=434553.447

SCALE IN METRES
0 5 10 20

GENERAL

1. All adoptable sewers and associated works are to comply fully with "Design and Construction Guidance" & Local Practices
2. All highway works to be to adoptable standards and to to comply fully with the Local Authority specification.
3. All private drainage works are to comply fully with part H of the Building Regulations
4. All existing invert levels to be checked by the Contractor at the start of works and any discrepancies notified to REFA. All levels are based on topographical survey information provided by others.
5. All materials to bear the relevant B.S.Kitemark and comply fully with the specifications. All concrete & concrete products must use Sulphate resistant cement (unless the site investigation report proves that sulphate attack from soils and groundwater will not occur)
6. All opening notices etc. as required under highways acts etc. are to be obtained prior to commencement of works. All works are to be inspected by L.A., NHBC or Relevant Water Authority as applicable.

C.D.M. REGULATIONS 2015

In line with the above regulations we are obliged to inform the Client of their responsibilities under section CDM 15/1, and residual risks that may be encountered in the construction of these works. All design work has been carried out with Health and Safety aspects given full consideration. Wherever possible risks have been eliminated from the design, however due to the very nature of this type of work it is not possible to remove all the risks from the design.
We would also respectfully remind the Client of his obligations to take all reasonable steps in ensuring that only competent Contractors who have a valid safety policy are employed.
They should also provide satisfactory responses at tender stage as to the manner in which they will deal with the elements of risk involved in this type of work and in particular those highlighted by REFA below:-

1. Support / treatment for ALL excavation work.
2. Guarding to edges of excavations to prevent people,materials and vehicles falling into excavation.
3. Guarding of excavations outside working hours to prevent unauthorised access.
4. Undermining to adjacent roads or structures.
5. Confined space operations.
6. Dealing with existing services.
7. Traffic management on existing highways.
8. Procedure to be followed in event of accident or emergency.
9. Method of working where contaminated ground is present on site.
10. Confirmation will be required that all operatives are adequately trained, copies of relevant training certificates to be supplied.

The above list is by no means exhaustive but it does highlight operations that present a risk to contractors and the general public.
For clarification on any item please contact REFA.

rev	Revision details	Rev.By	Date

smas worksafe designer as recognised by SSIP SAFETY SCHEMES IN PROCUREMENT
www.smasltd.com

Drawing Stage			Drawing Status		
	Draft			Comments	Tender
●	Issued		●	Information	Construction
				Approval	As Built

Client
OAK TREE DEVELOPMENTS

Job title
NORTHCOTE ROAD LANGHO

Drawing title
PLOT SETTING OUT

REFA
45 Bridgeman Terrace
Wigan, Lancs
WN1 1TT
Tel:-(01942) 826020
Fax:-(01942) 230816
CONSULTING ENGINEERS
CIVIL • STRUCTURAL
GEOTECHNICAL • ENVIRONMENTAL

Date	Scale	Drawn
17.04.23	1:250	RW

DRAWING No 22009/108/1 Rev

© This drawing is the property of REFA and should not be copied, used or its contents divulged without prior written consent.

A1 SHEET