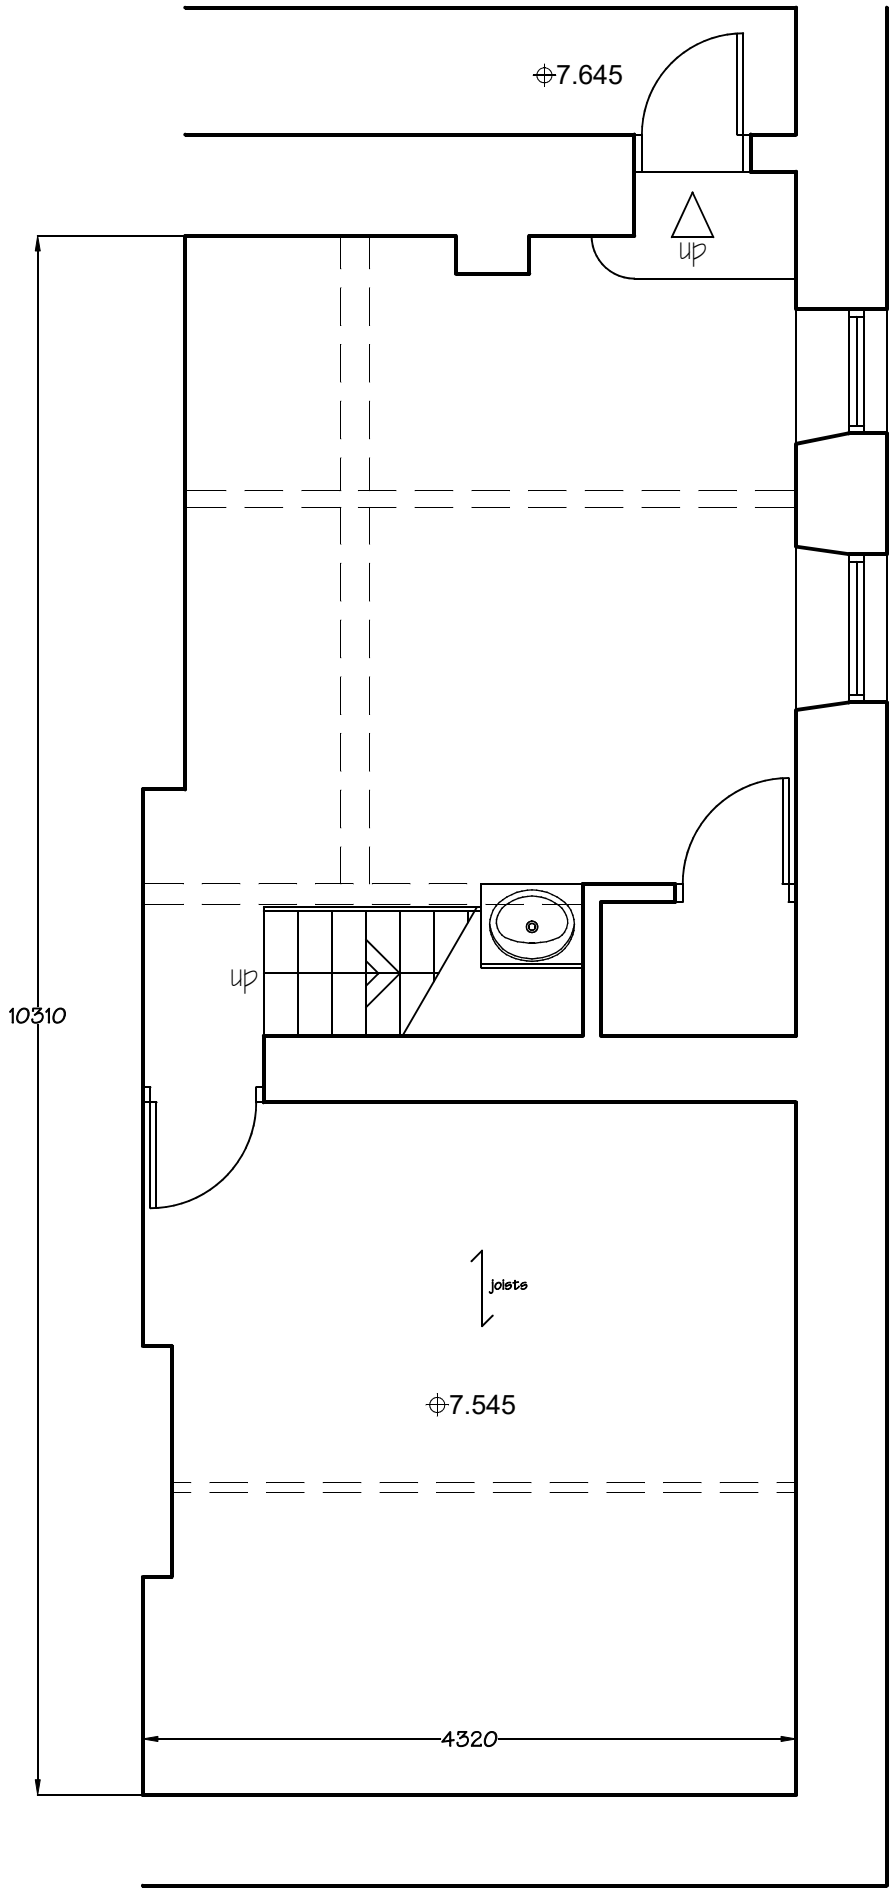

PD Construction Consultants
7 Beech Street, Clitheroe, Lancs
BB7 2LL
tel: 07976 771297
email: pdcc@hotmail.co.uk

metres 0 1 2 3

Client: Boutique Homes Ltd		
Project: Proposed Alterations 34 York Street Clitheroe		
Dwg title: Existing Lower Ground Floor Plan		
Scale @ A4: 1:50	Date: 12.01.24	Drawn by: PD
Drawing no. 1544 - 01		Rev. -