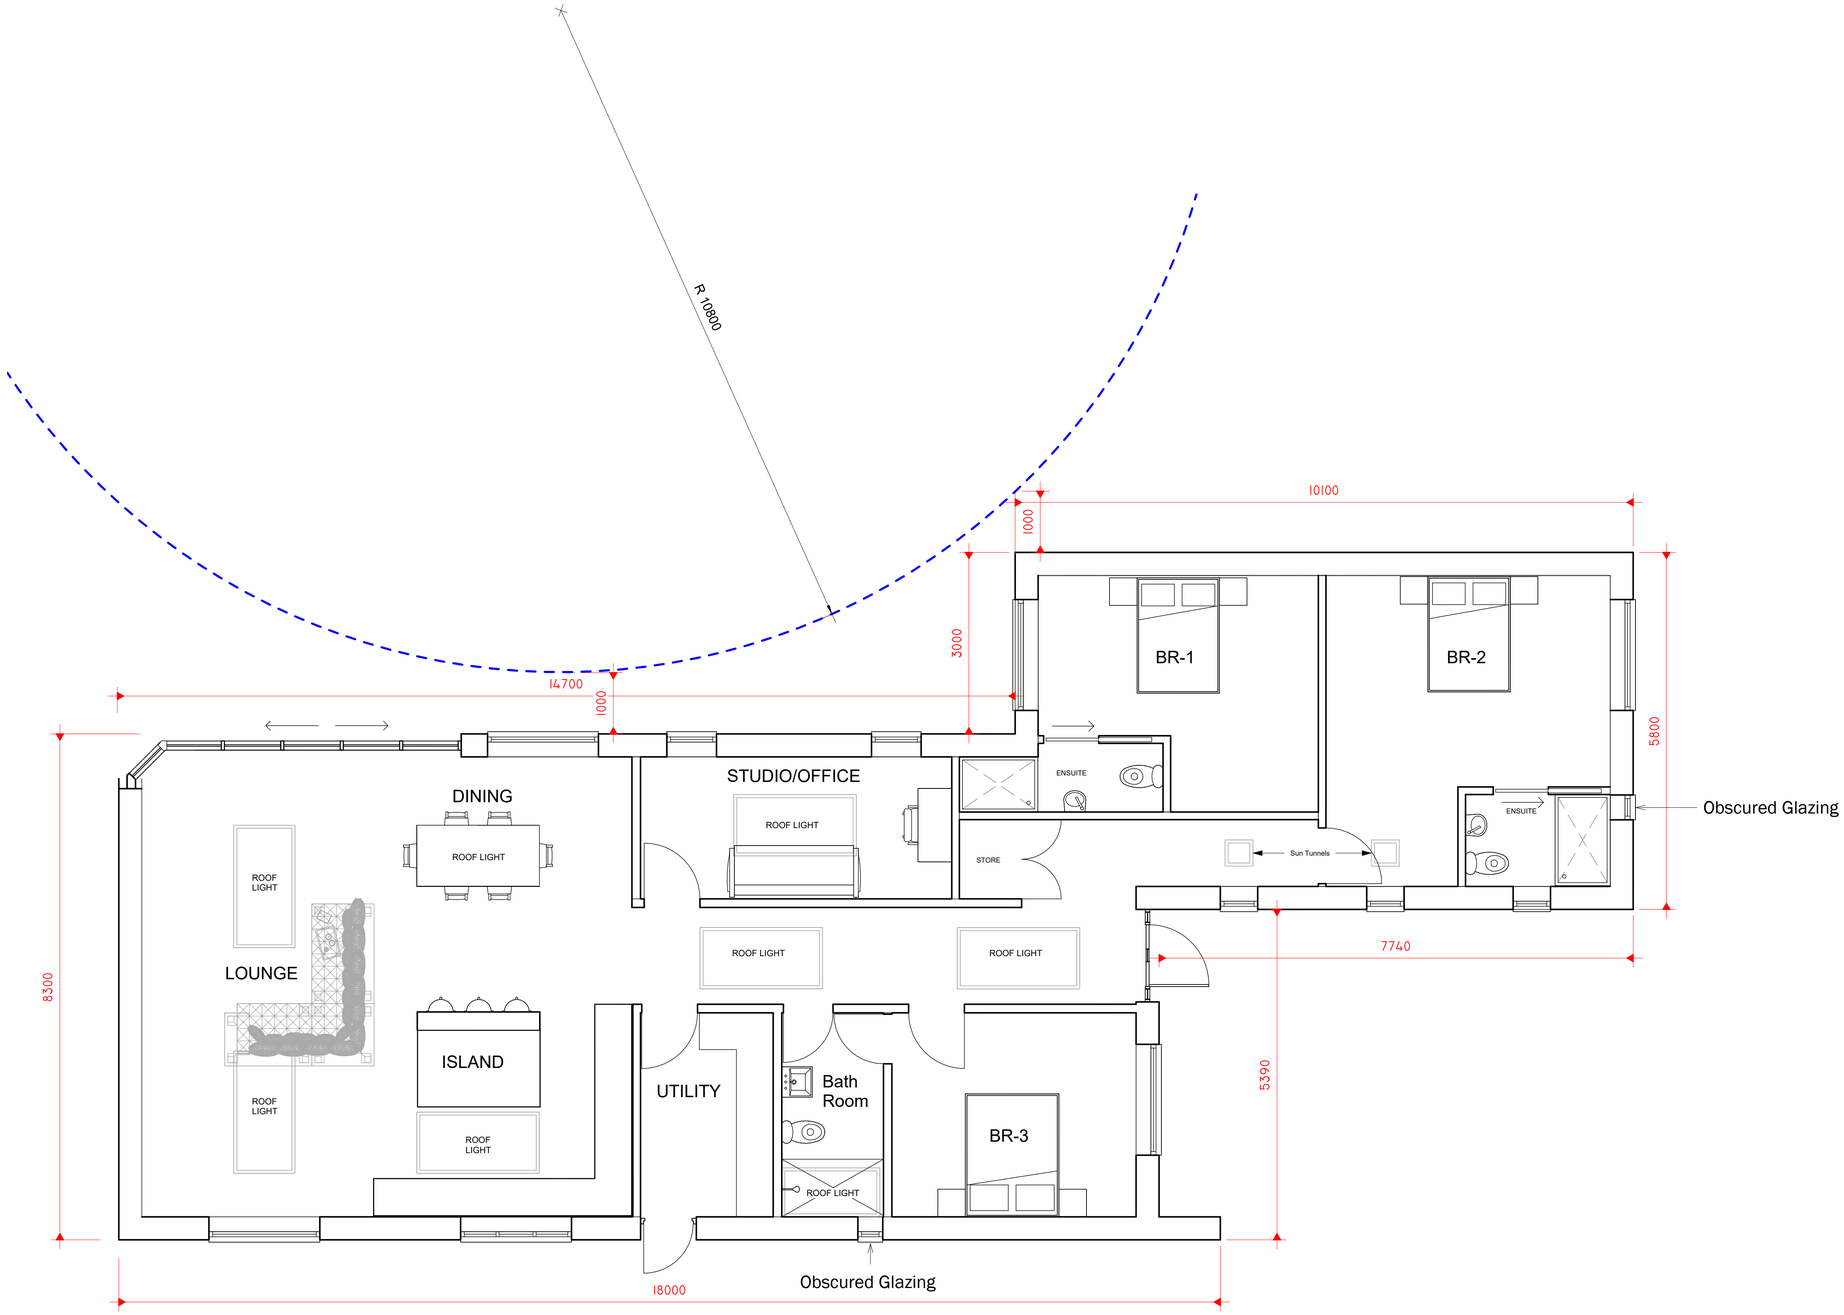

1 PROPOSED FLOOR PLAN
1 : 50

Peter Hitchen
Architects

Marathon House
The Sidings Business Park
Whalley, BB7 9SE

01254 823 885

www.peterhitchenarchitects.co.uk

NOTES:

Root Protection Area overlay
TREE REF (T2)

refer to planning ref:- 3/2023/0447 for previous planning applicaiton

No.	Description	Date

CLIENT:

Mr & Mrs Cross

PROJECT:

Proposed Resubmission of New Dwelling on Land off Hammond Drive, Read

SHEET:

PROPOSED FLOOR PLAN

Project number	PHA/854
Date	24/01/2024
Drawn by	DH
Checked by	PH

A2.2

Scale	1 : 50
Sheet size	A1