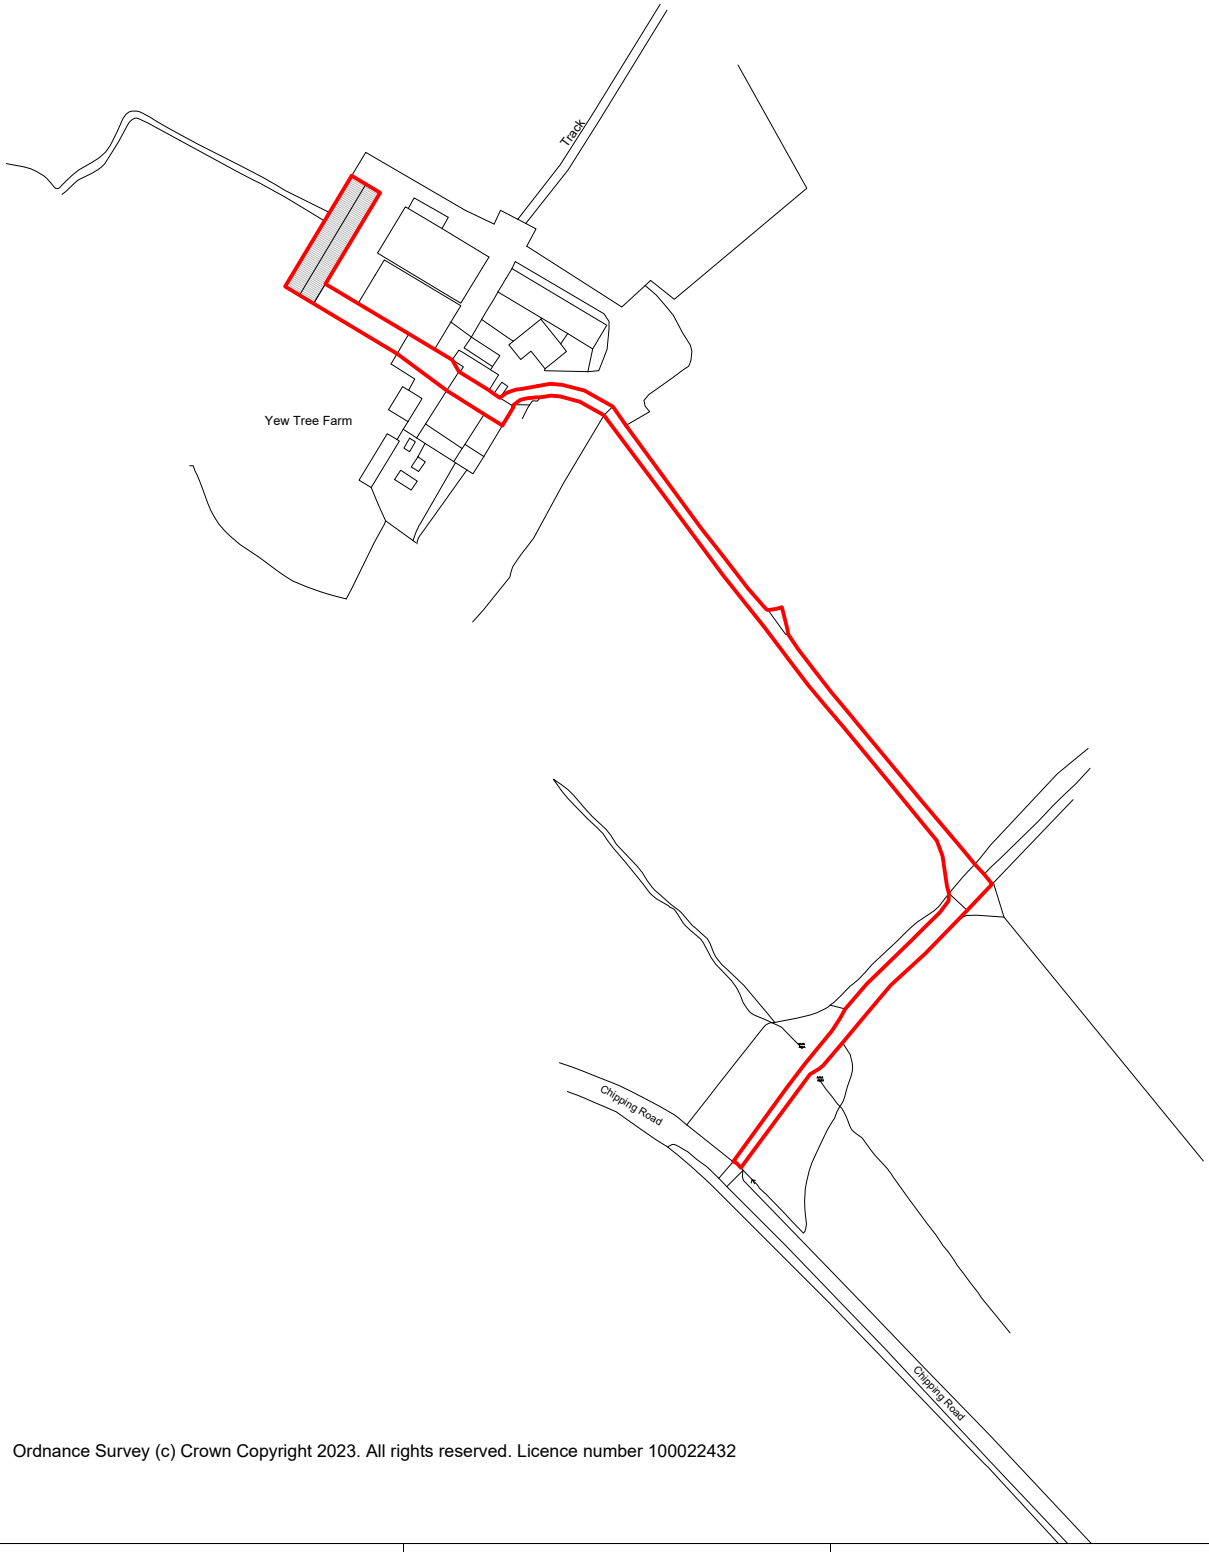

Ordnance Survey (c) Crown Copyright 2023. All rights reserved. Licence number 100022432

Gary Hoerty Associates

Gary Hoerty Associates Chartered Surveyors
Suite 9 - Grindleton Business Centre
The Spinney
Grindleton
Clitheroe
Lancashire BB7 4DH

T: 01200 449700
Email: info@ghaonline.co.uk

Project: (No; Hol.1123.3458.GH)

Planning Resub - Farm Workshop & Machinery Shed at:

Yewtree Farm
Chipping Road
Chaigley
Clitheroe BB7 3LX

Notes:
All work is to be carried out to the latest current British standard Codes of Practice and recognised working practices. All work and materials should comply with Health and Safety legislation. All dimensions are in millimetres except where explicitly shown otherwise. The contractor should check and certify all dimensions as work proceeds and notify GHA of any discrepancies. Do not scale off the drawings, if in doubt ask.

Client: Mr & Mrs J Holden.

Drawn: KA

Drawing No: Hol.1123.3458.01

Date: 02.02.2024

Scale: 1:2500 @ A4

Title: Location Plan

Amendments: