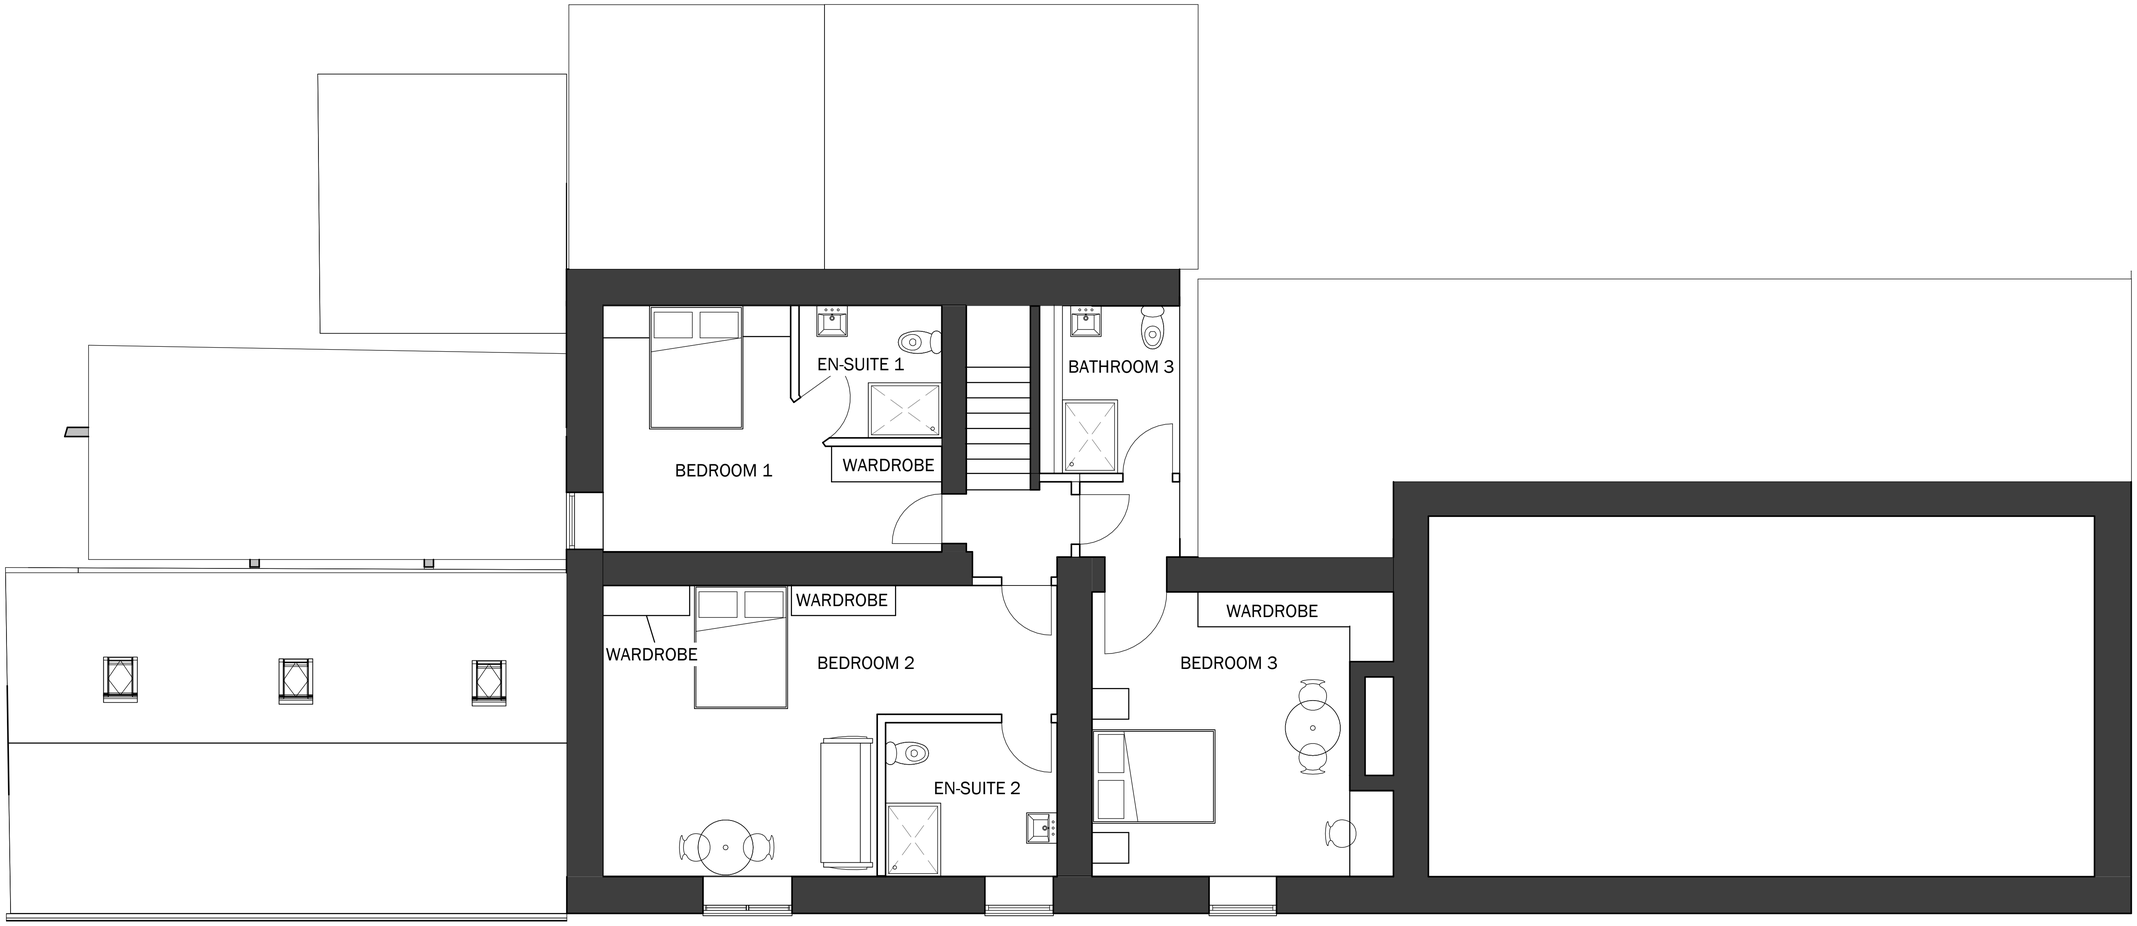

1 PROPOSED FIRST FLOOR
1 : 50

No.	Description	Date

Peter Hitchen Architects

CODE	STATUS	SUITABILITY DESCRIPTION	PURPOSE OF ISSUE

PROJECT: PROPOSED CHANGE OF USE OF EXISTING ROOMS TO 3 BEDROOMS ABOVE THE BLACK BULL AND CREATION OF A CAR PARK

SHEET: PROPOSED FIRST FLOOR PLAN

CLIENT Fortis Hospitality Solutions

Date	14/02/2024	Project number	PHA/886	Scale (@ A1) 1 : 50	Scale (@ A3)
Drawn by	LW	DRWAING NUMBER			REV
Checked by	PH	A2.2.1			