PROPOSED FLOOR PLANS, ELEVATIONS, SECTION AND ROOF PLAN

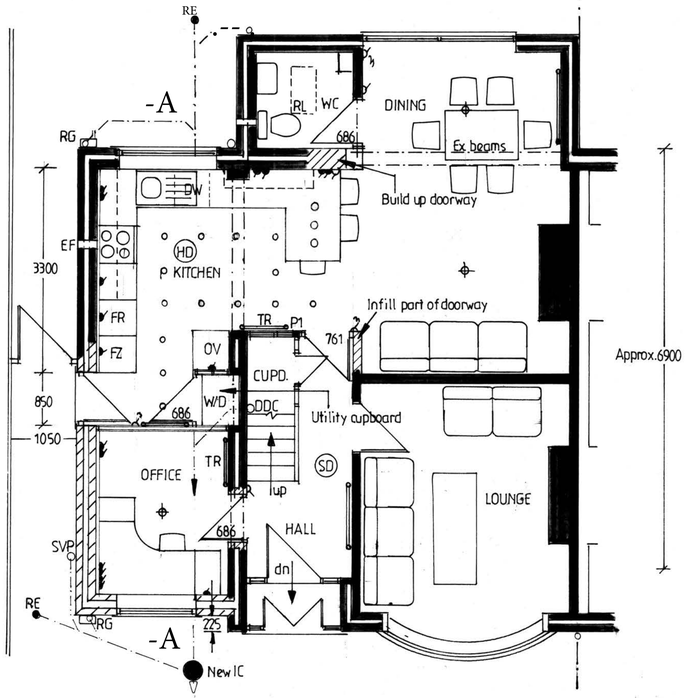

GROUND FLOOR PLAN

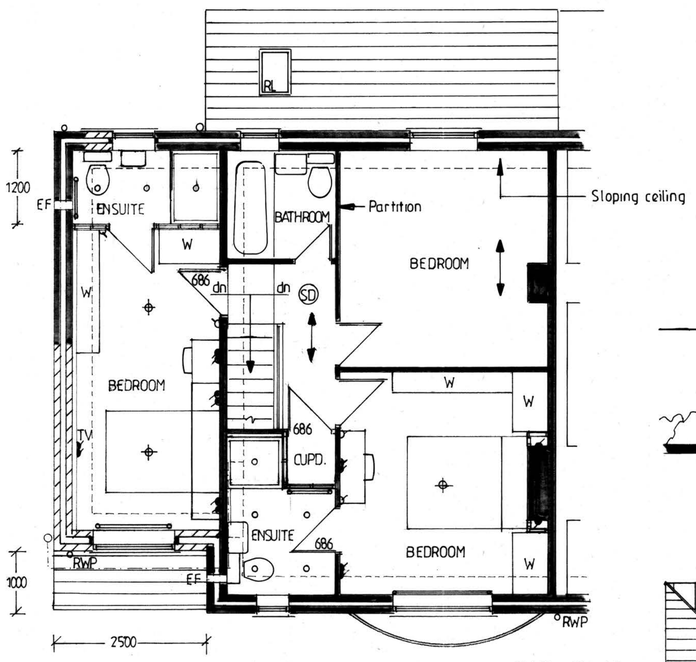

FIRST FLOOR PLAN

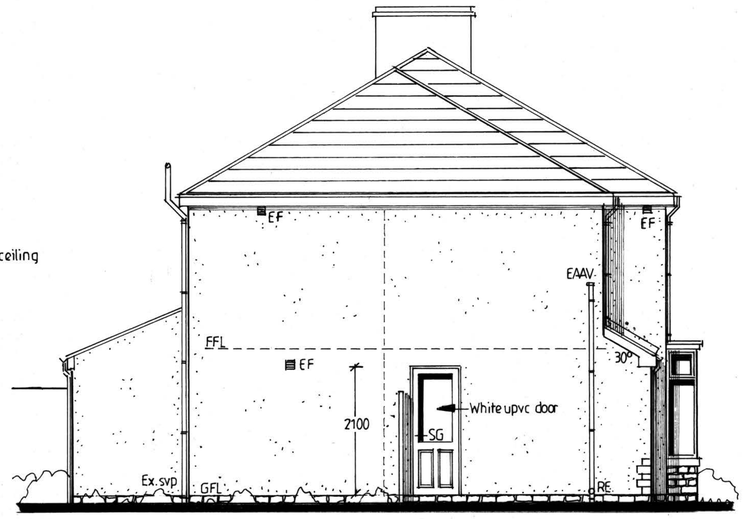

SIDE ELEVATION

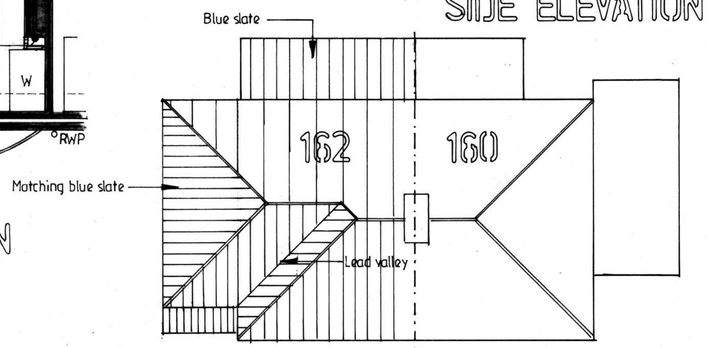

ROOF PLAN 1:100

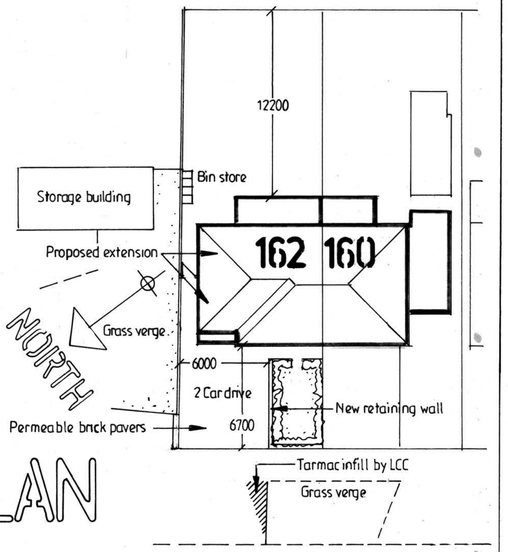

Chatburn Road

SITE PLAN 1:200

Blue slate

Natural stone

Matching pebbledash

White upvc windows

0 0.5 1 2 3 4 5 6m

SCALE BAR 1:50 at A1

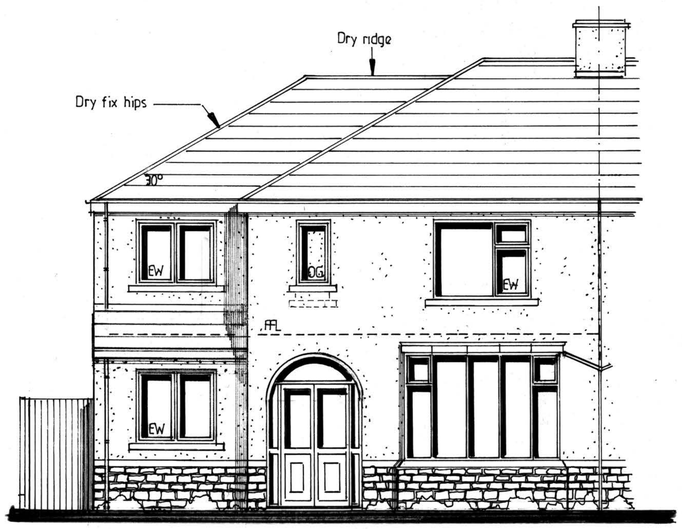

FRONT ELEVATION

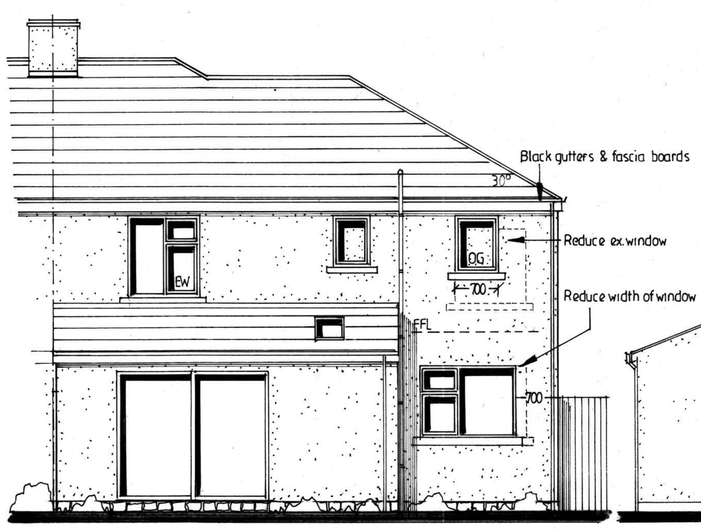

REAR ELEVATION

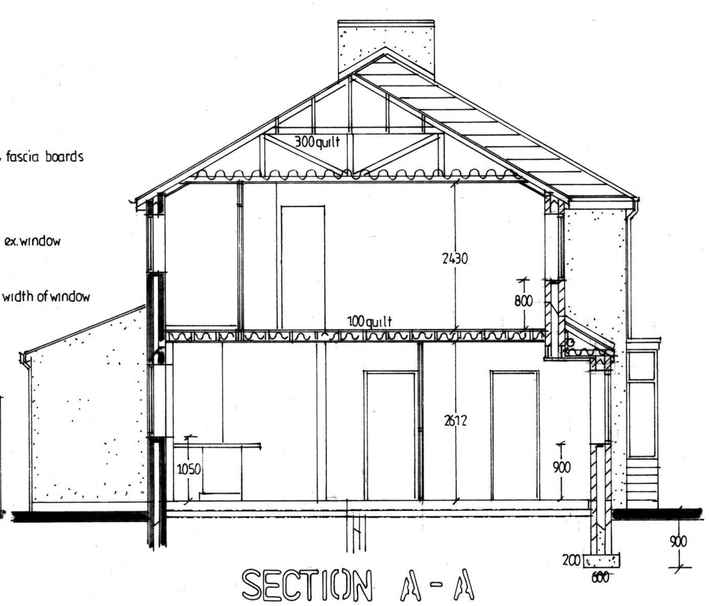

SECTION A-A

PROPOSED TWO-STOREY EXTENSION TO SIDE

FOR MR & MRS D FARRAGHER

AT 162 CHATBURN ROAD
CLITHEROE
BB7 2AZ

ADRIAN HUGHES
ARCHITECTURAL SERVICES

SCALE 1:50 1:100

DATE FEB. 2024

DRAWING NO
2/41/2024