Proposed Front Elevation

Scale 1:50

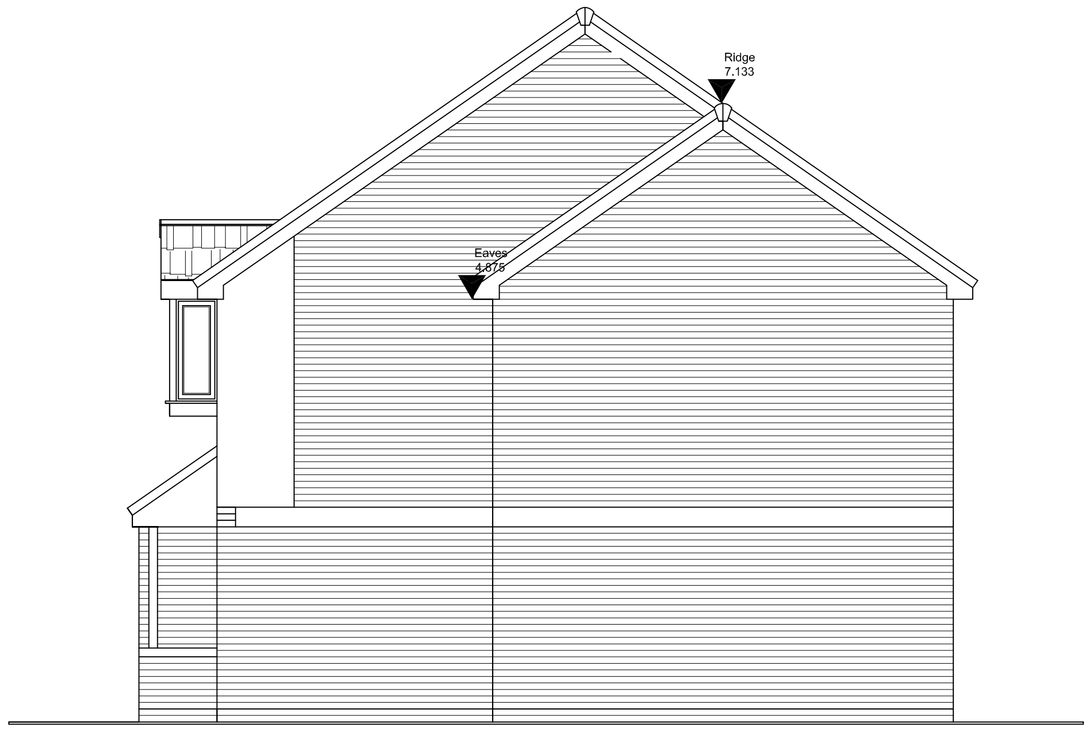

Proposed Side Elevation

Scale 1:50

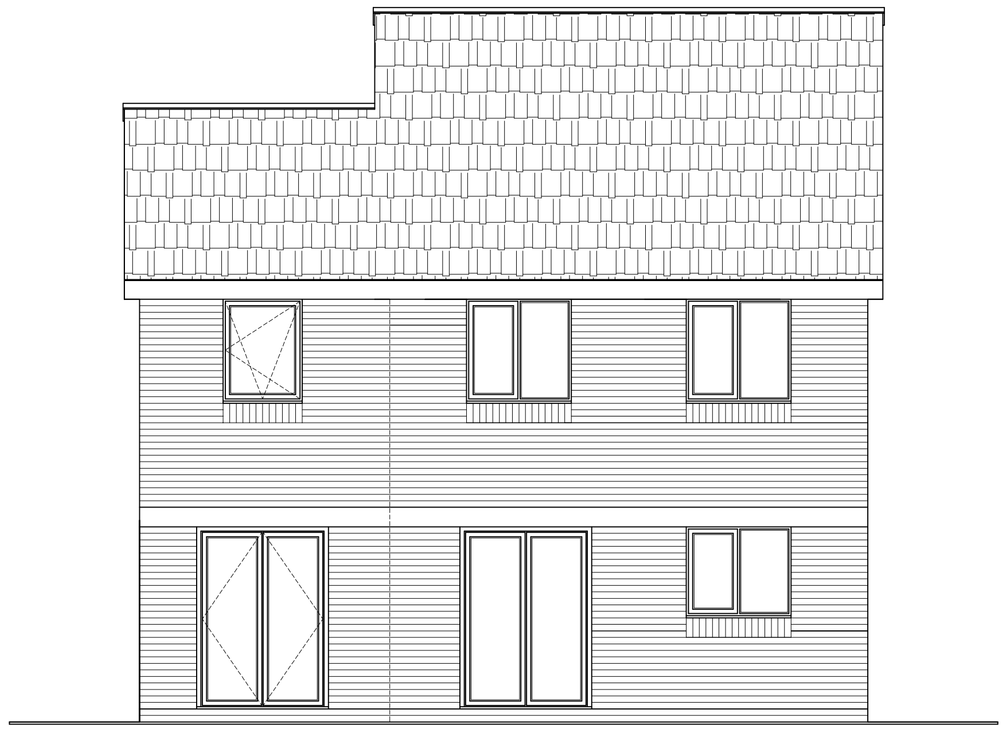

Proposed Rear Elevation

Scale 1:50

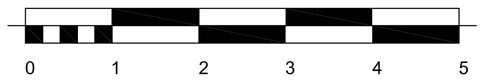

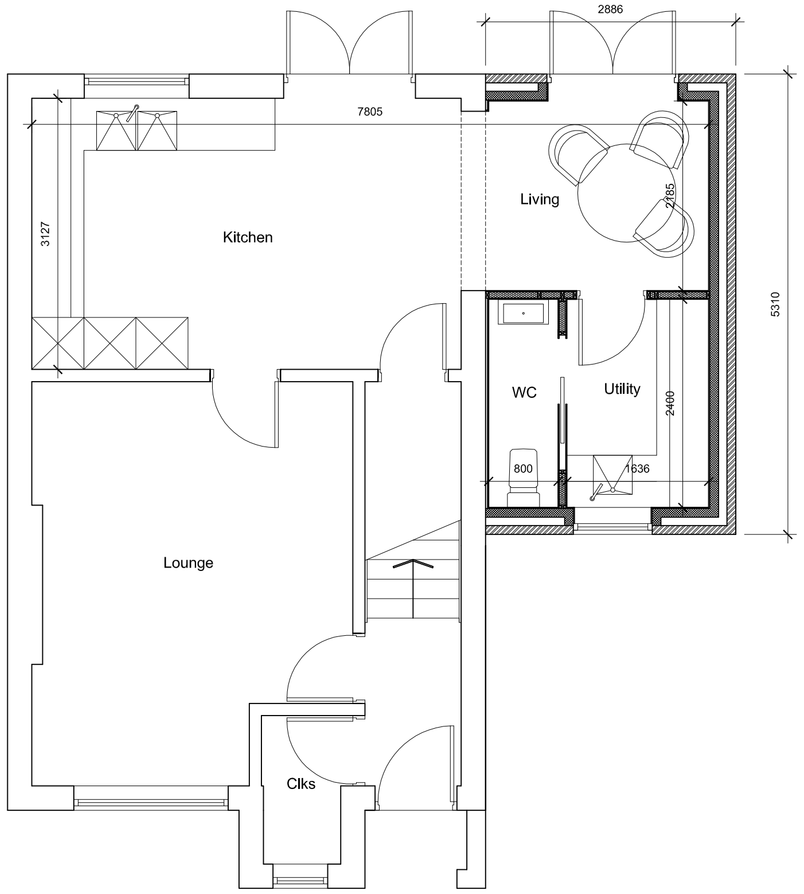

Proposed Ground Floor Plan

Scale 1:50

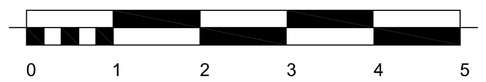

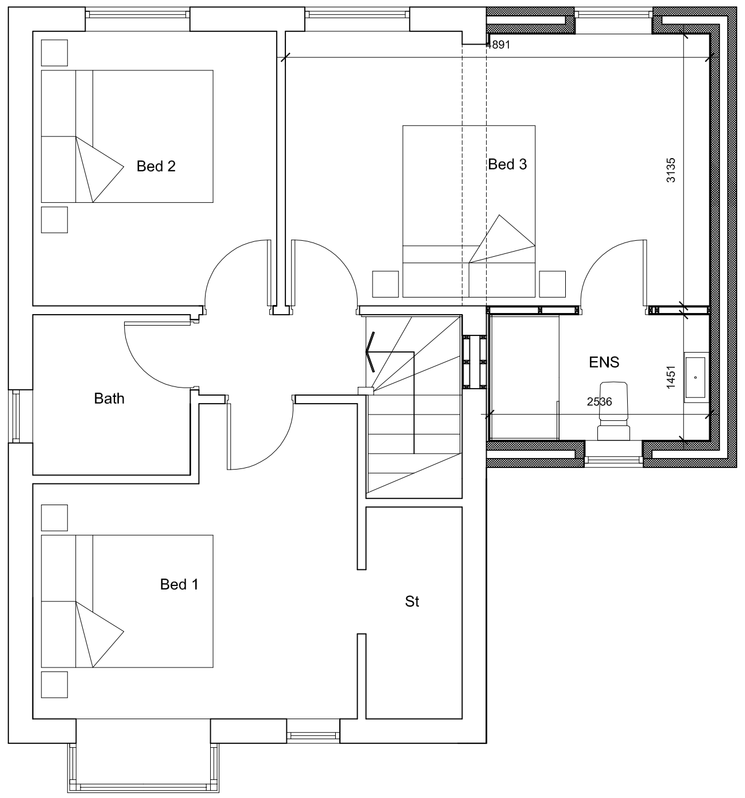

Proposed First Floor Plan

Scale 1:50

Project Title
Proposed First Floor Extension

Client
Miss Moss

Drawing Title
Proposed Floor Plans & Elevations

JWM Design & Planning
Architectural Design
34 Sheepfold Lane
New Longton
Preston
Lancashire
PR4 4YN
tel: 07731211521
e-mail: james@jwmdesignandplanning.co.uk

This drawing is subject to copyright.
All dimensions to be checked on site prior to any construction. Any discrepancies to be confirmed prior to proceeding

Project Status
- [x] Planning
- [ ] Preliminary
- [ ] Comment
- [ ] Tender
- [ ] Construction Issue

Scale 1:50
Paper Size A1
Date 30/01/2024
Drawn JWM

A

Drawing No 153_01_02