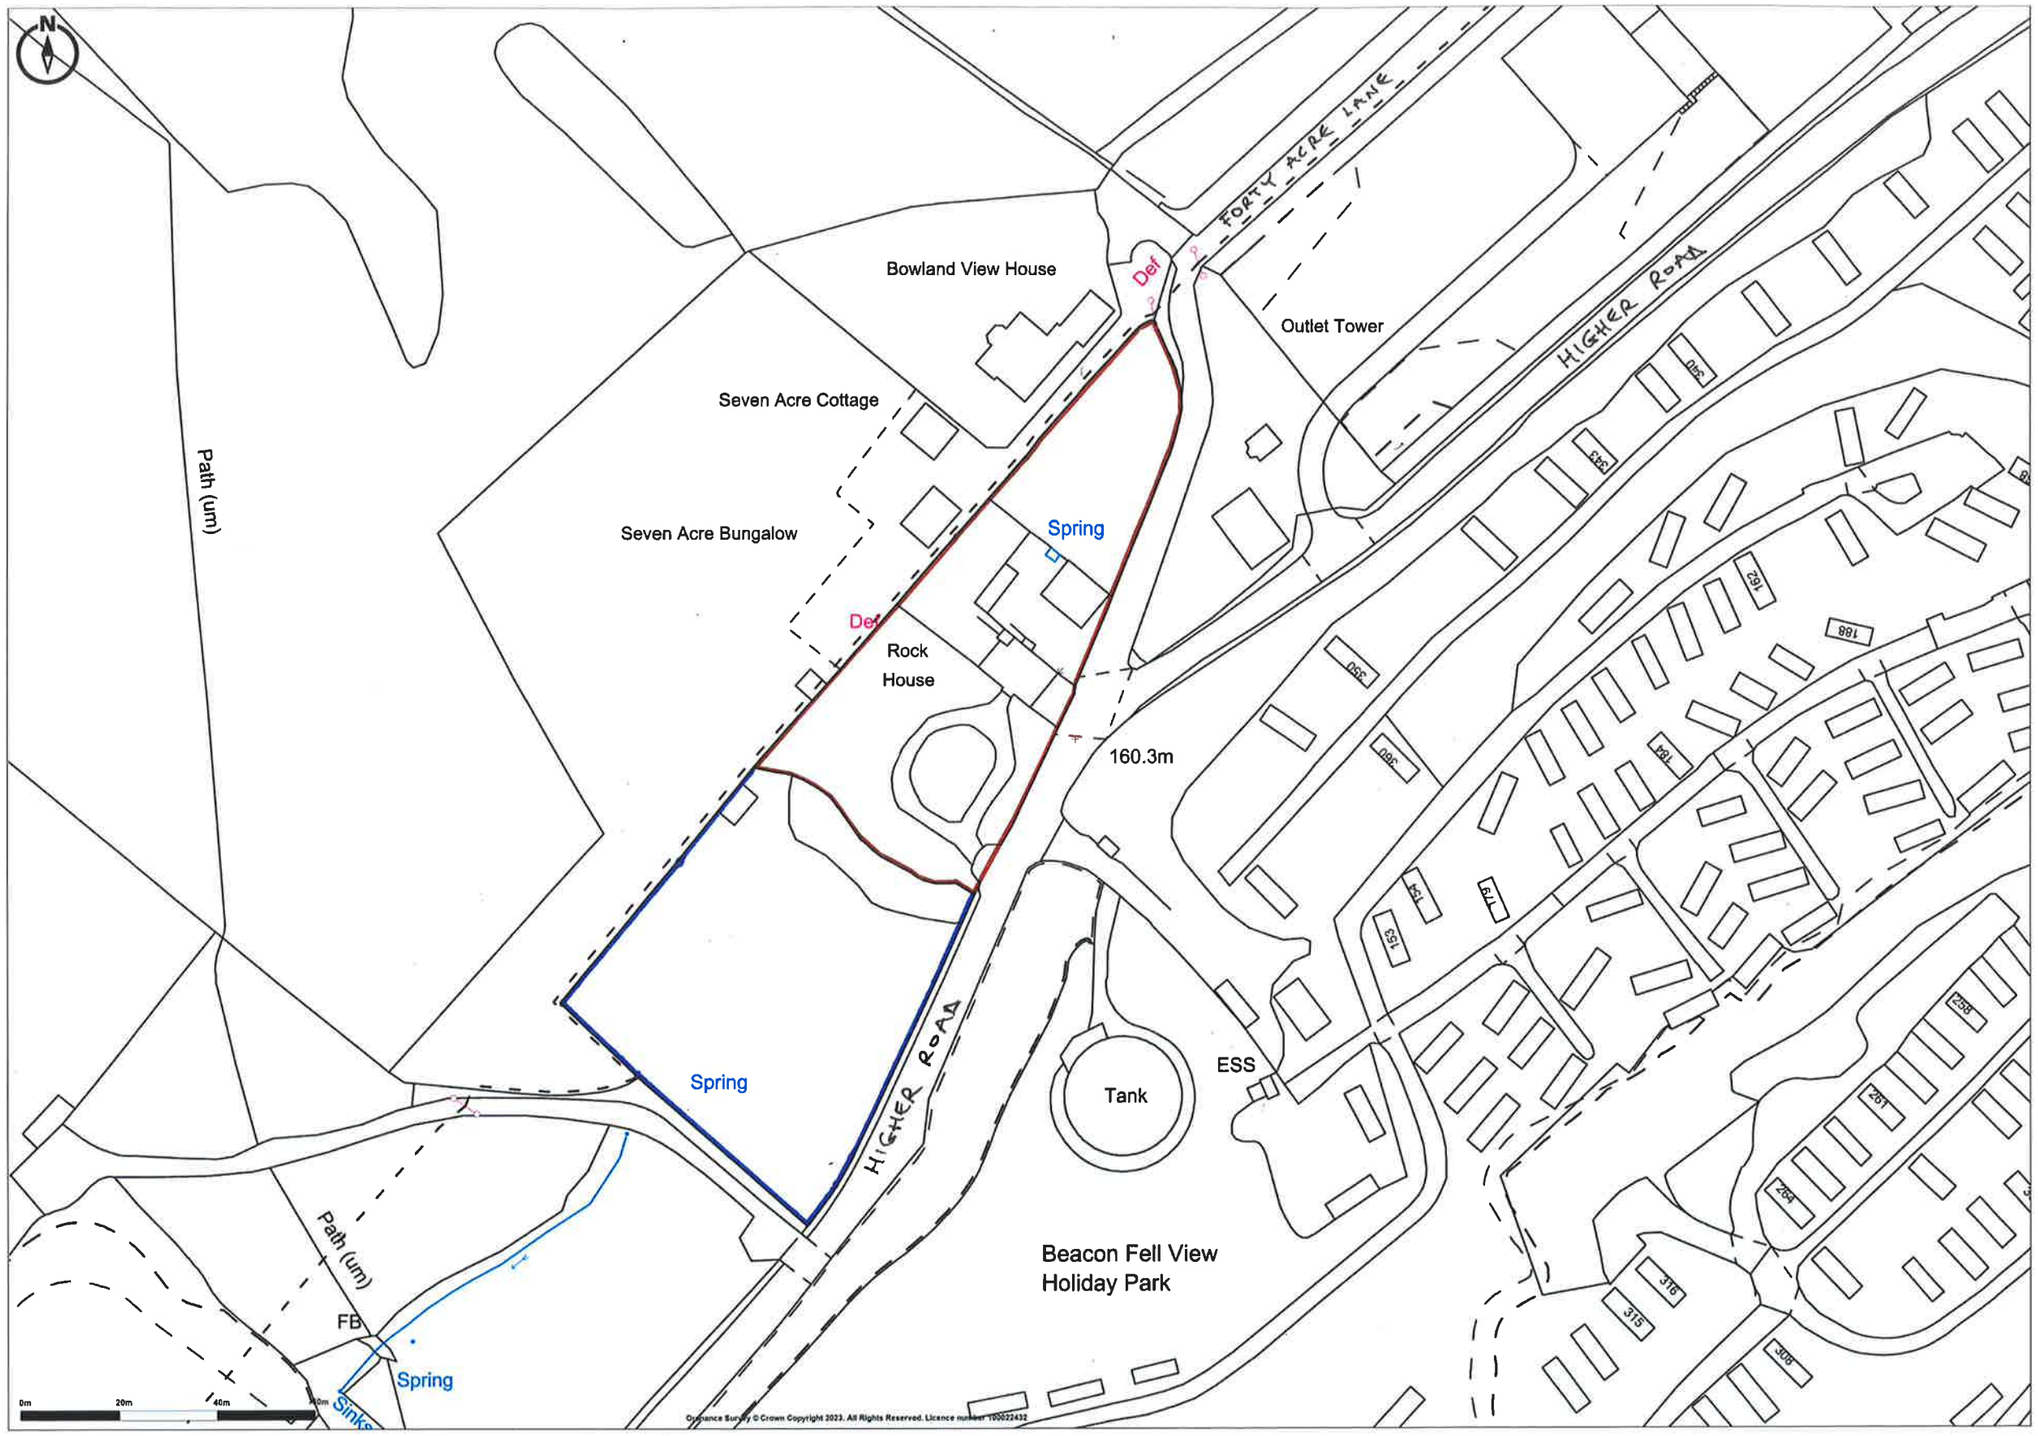


Promap
LANDMARK INFORMATION

**Ordnance Survey** © Crown Copyright 2023. All Rights Reserved.
Licence number 100022432
Plotted Scale - 1:1250. Paper Size - A3

DRG. No. 92493/01