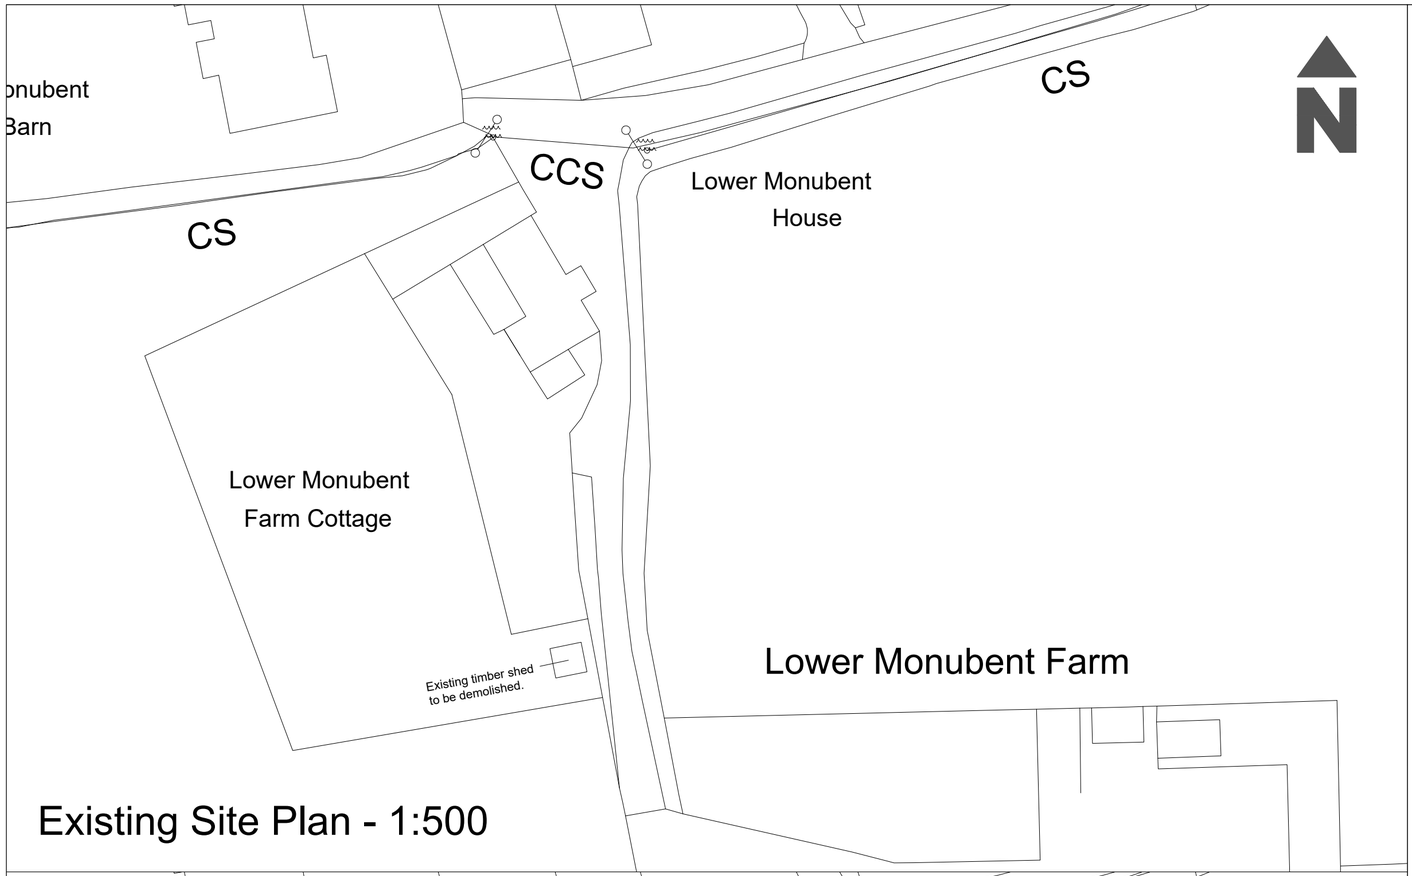

Existing Site Plan - 1:500

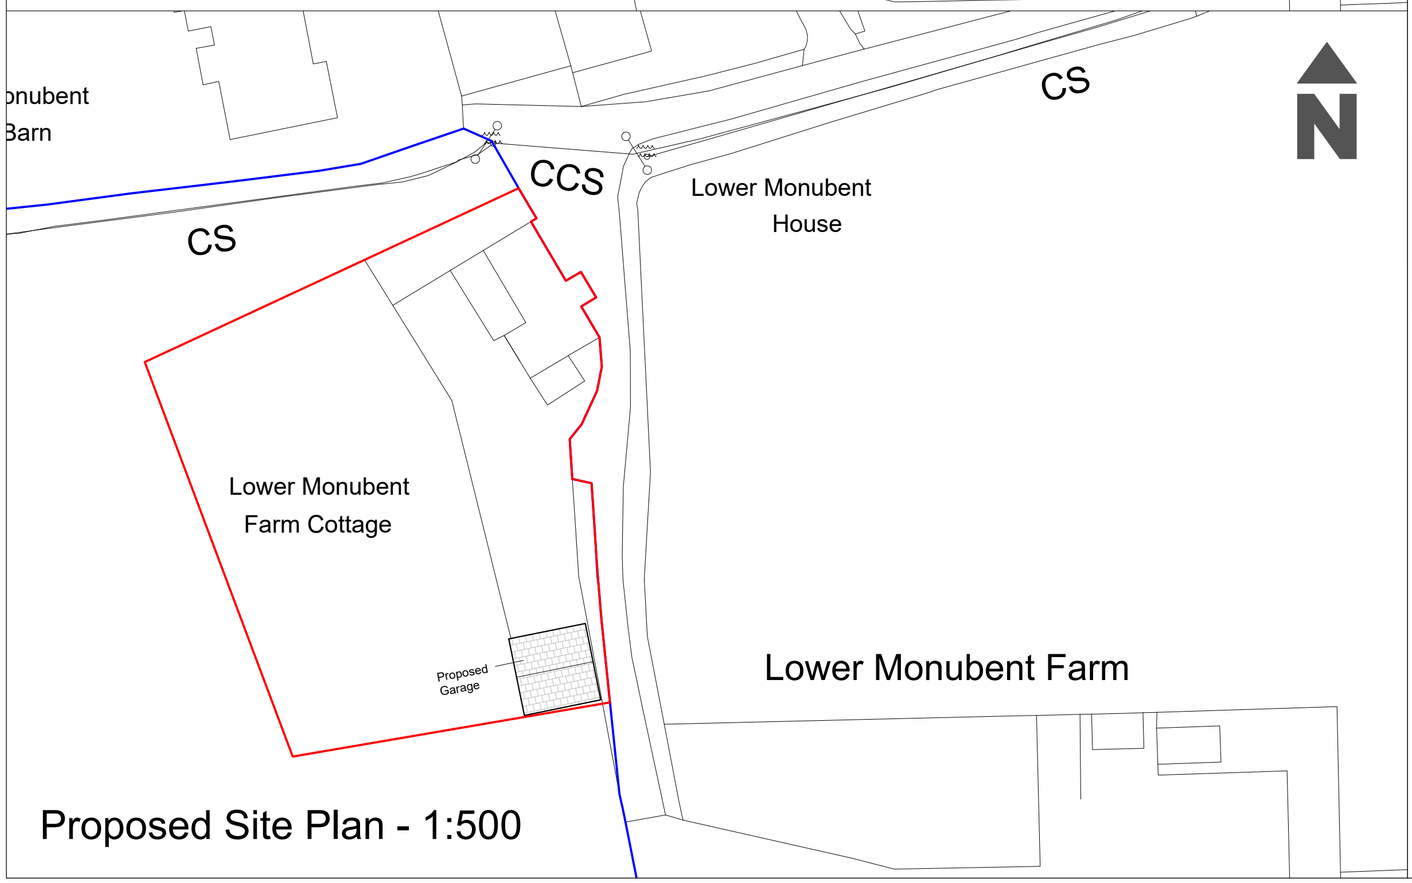

Proposed Site Plan - 1:500

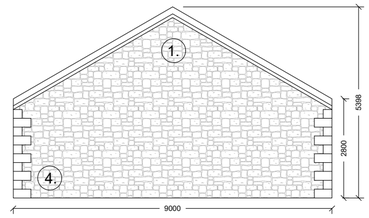

Proposed Westerly Elevation - 1:100

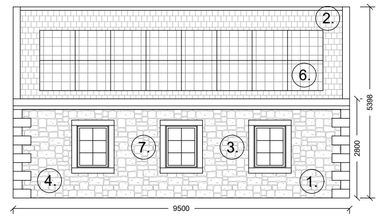

Proposed Southerly Elevation - 1:100

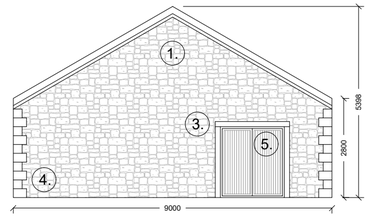

Proposed Easterly Elevation - 1:100

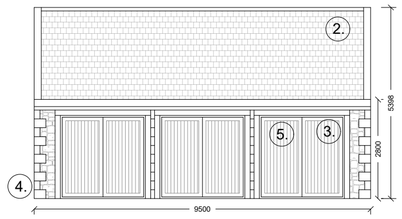

Proposed Northerly Elevation - 1:100

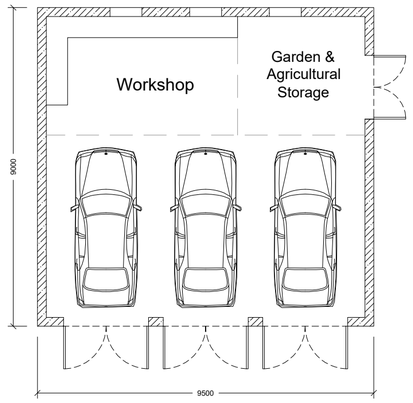

Proposed Floor Plan - 1:100

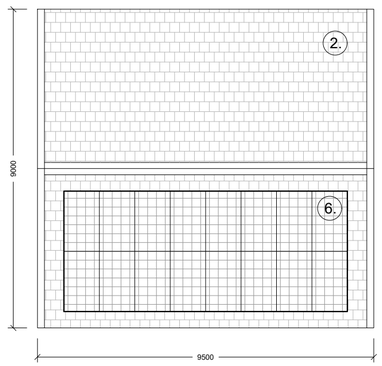

Proposed Roof Plan - 1:100

Materials Key:

1. Random Sandstone
2. Natural Slate
3. Sandstone Jambs & Sills
4. Sandstone Quions
5. Timber Doors
6. 1.7m x 1m Solar panels
7. Light Grey UPVc Windows

Notes:

All work is to be carried out to the latest current British standards Codes of Practice and recognised working practices.

All work and materials should comply with Health and Safety legislation.

All dimensions are in millimetres where explicitly shown otherwise.

The contractor should check and certify all dimensions as work proceeds and notify the architect of any discrepencies.

Do not scale off the drawings, if in doubt ask.

Gary Hoerty Associates

Gary Hoerty Associates Chartered Surveyors
Suite 9 - Grindleton Business Centre
The Spinney
Grindleton
Clitheroe
Lancashire BB7 4DH

T: 01200 449700
Email: info@ghaonline.co.uk

Project: (No; Tay.1146.3475.GH)

Planning - Detached garage at:

Monubent Farm Cottage
Hellifield Road
Bolton by Bowland
Clitheroe
BB7 4LY

Title: Proposed Plans & Elevations. Proposed & Existing Site Plans

Drawing No: Tay.1146.3475.02 | **Drawn:** KA

Client: Mr & Mrs J Taylor

Date: 08.04.2024 | **Scale:** 1:100 & 1:500 @ A2

Amendments: