
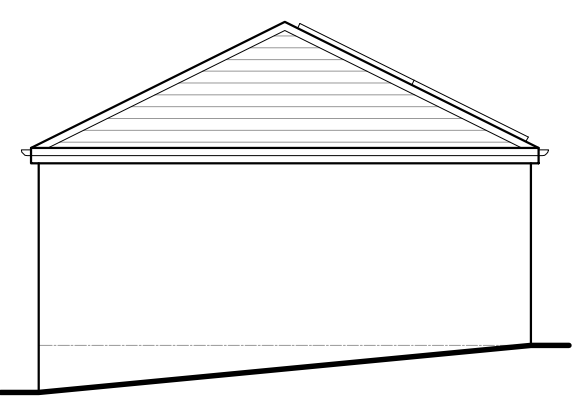
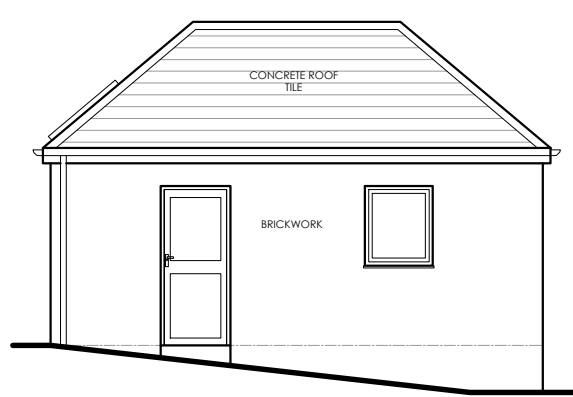
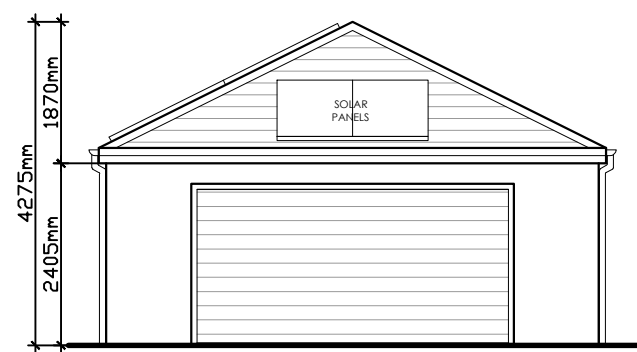
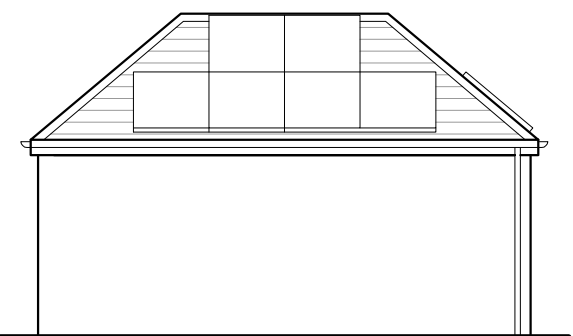
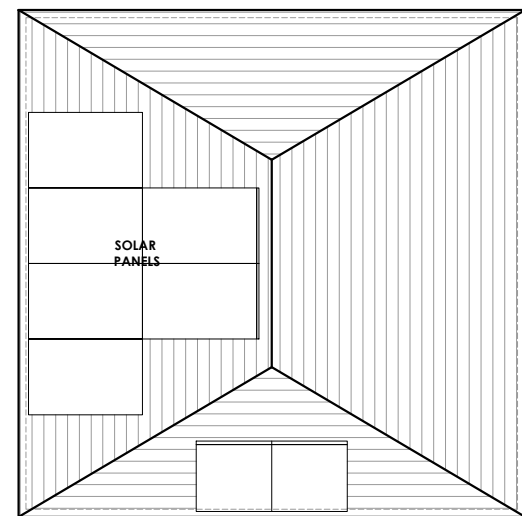
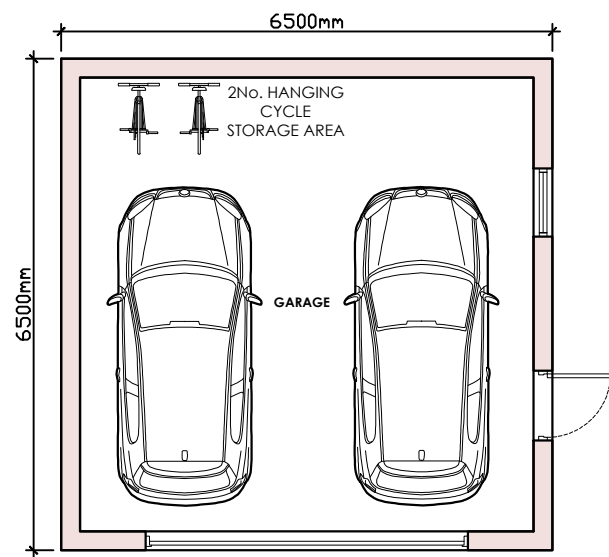
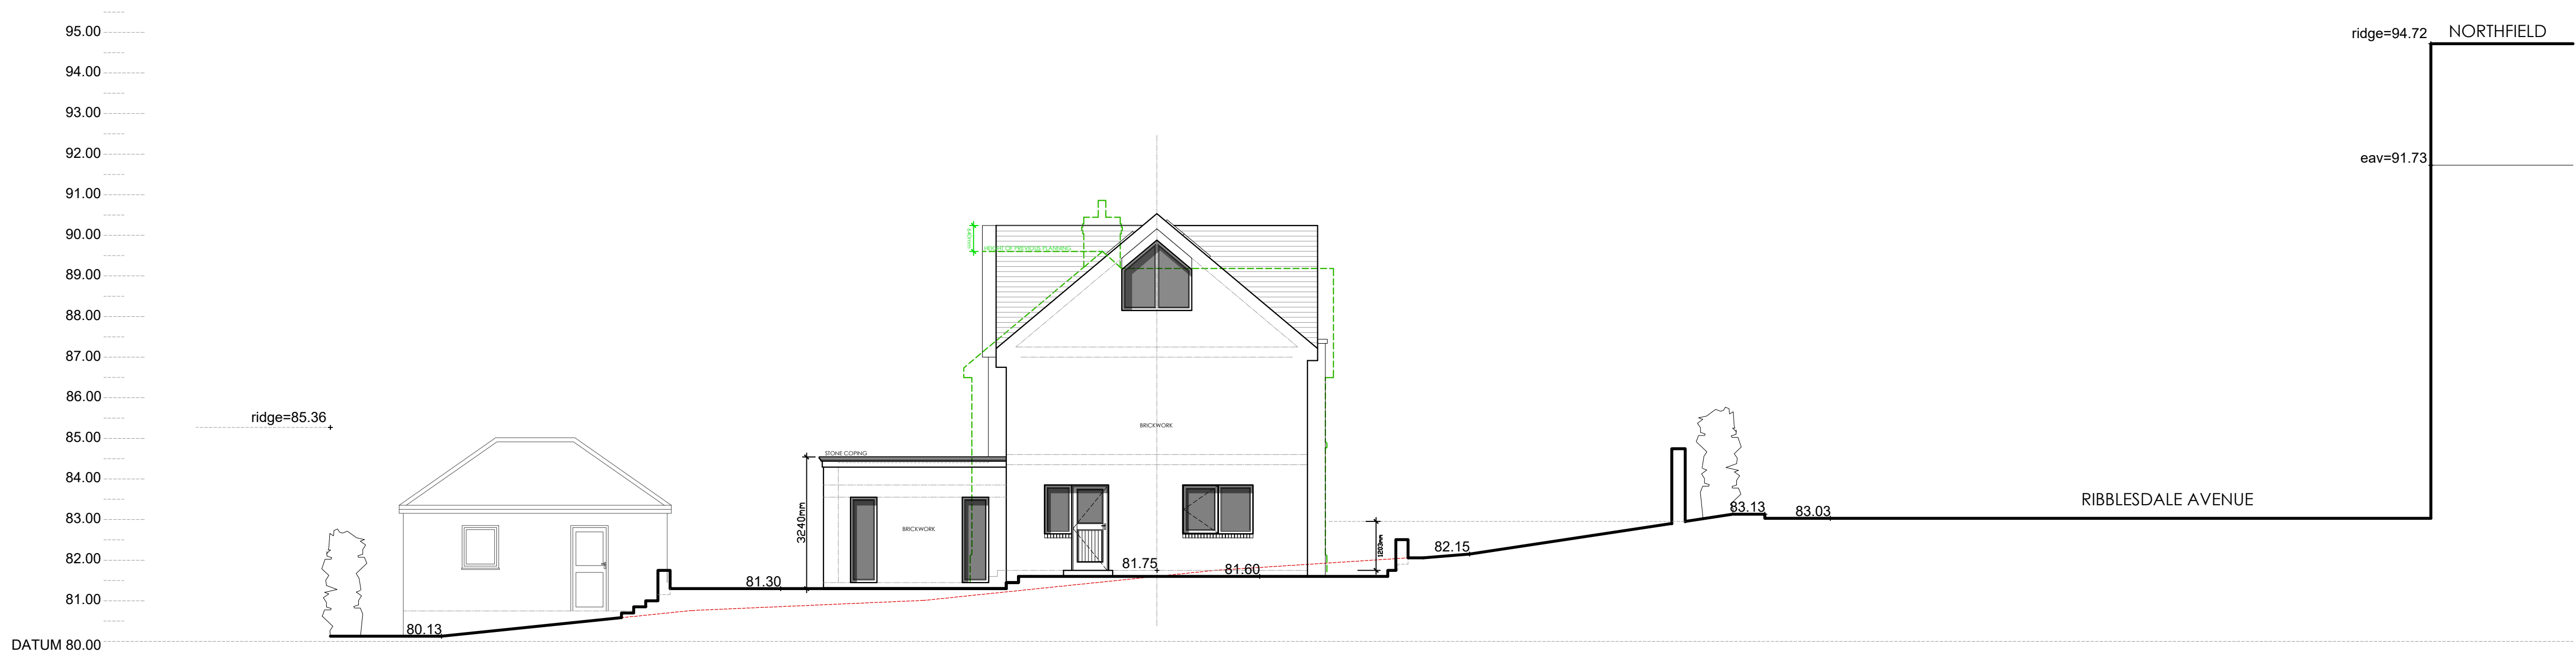


This drawing is to be read in conjunction with all relevant Architect, consultants' and specialists' drawings and specifications. The Architect is to be notified of any discrepancies before proceeding. Do not scale from this drawing. All dimensions and levels are to be checked on site. This drawing is subject to copyright. All work carried out before Planning and Building Permission has been granted is at the contractor's risk.

1:50 SCALE 0 1 2 3m

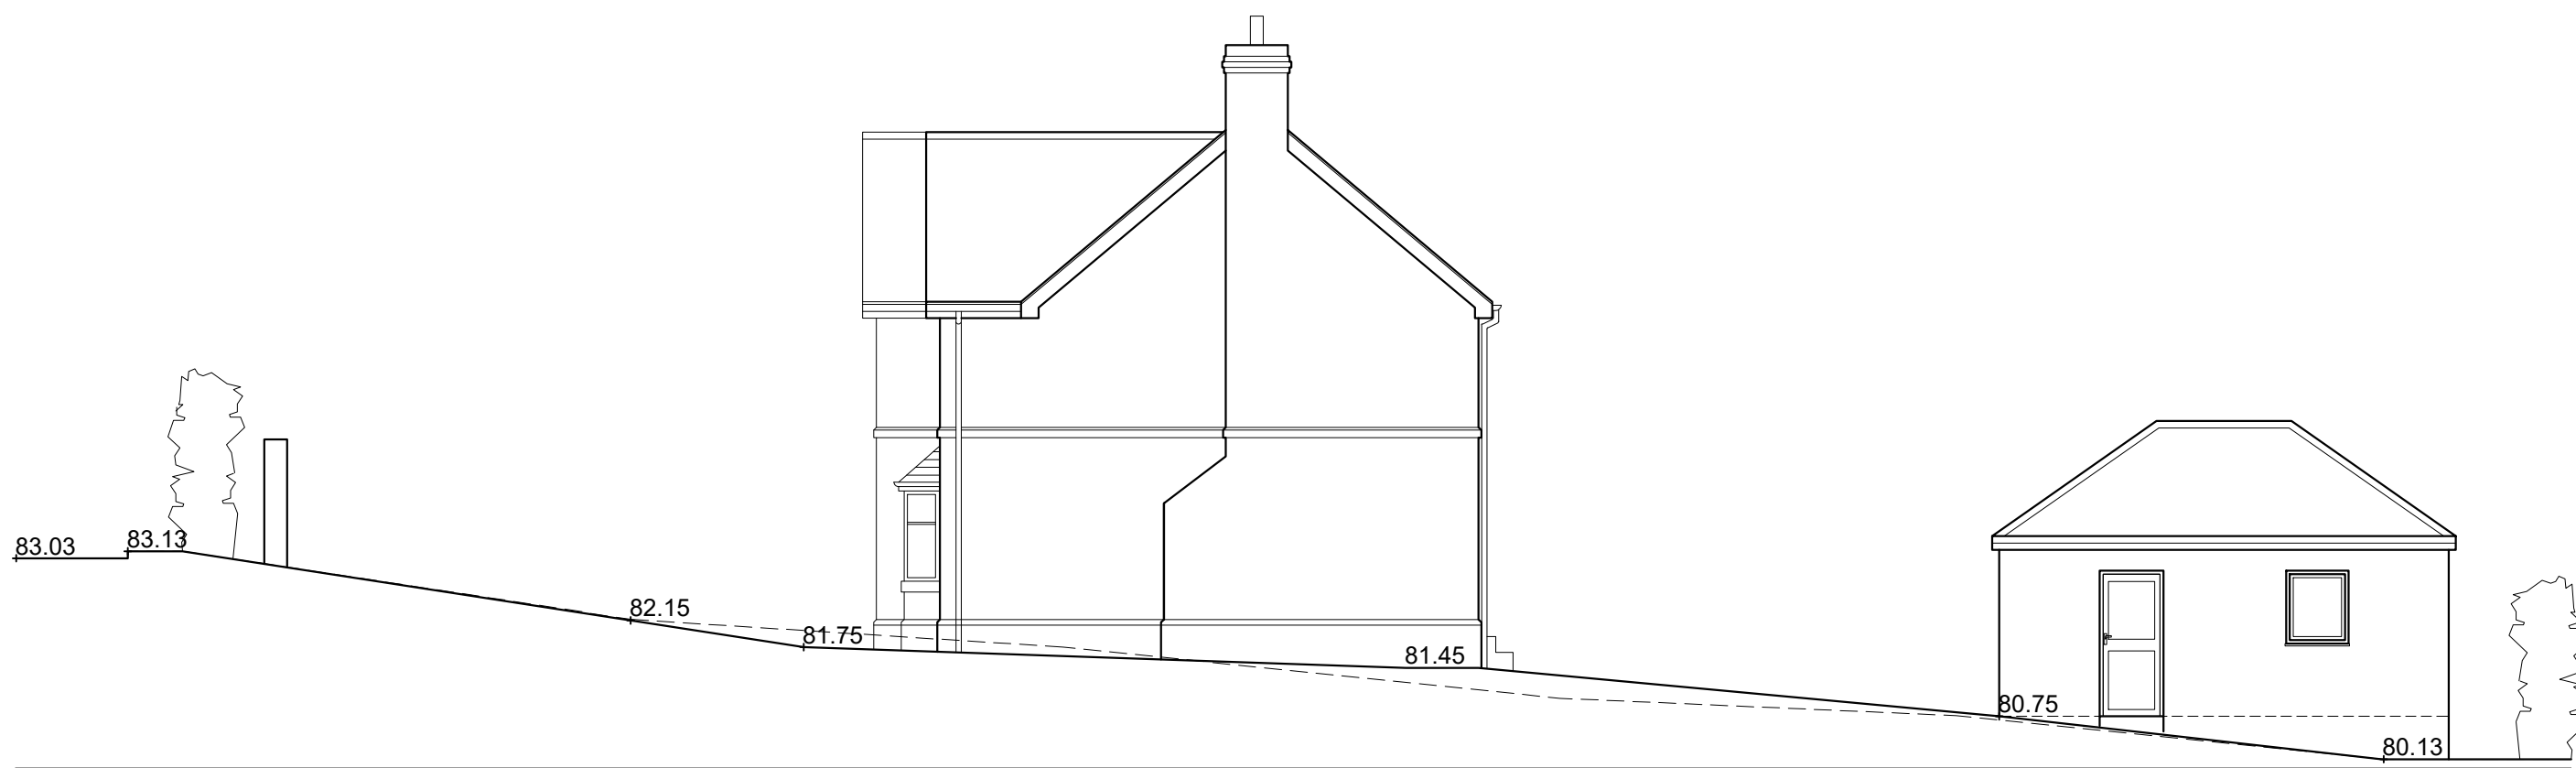

E	TDM	REVISED FOLLOWING HIGHWAYS COMMENTS.	02.07.2024
D	TDM	GARAGE PLANS/ELEVATIONS ADDED.	11.04.2024
C	TDM	REVISED FOLLOWING CLIENTS AMENDMENTS.	11.04.2024
B	TDM	REVISED FOLLOWING CLIENTS AMENDMENTS.	10.04.2024
A	TDM	REVISED FOLLOWING CLIENTS AMENDMENTS.	03.04.2024

no.	by	revision

Client

Mr and Mrs Holmes

Job title

Proposed New Dwelling on land adjacent to Mulgrave House Ribblesdale Avenue Clitheroe

Drawing title

Existing and Proposed Site Sections and Garage Plans and Elevations.

Scale	Date	Drawn
1:50 @A1	MARCH '24	TdM

spa

SUNDERLAND PEACOCK & ASSOCIATES LTD.
HAZELMERE, PABULICO ROAD, CLITHEROE
LANCASHIRE, BB7 2AG
T 01200 423178 F 01200 427328
E info@sunderlandpeacock.com
www.sunderlandpeacock.com



7027 -P03E