

1:50 SCALE 0 1 2 3m




PROPOSED FRONT (SOUTH EAST) ELEVATION
Scale 1:50



PROPOSED SIDE (SOUTH WEST) ELEVATION
Scale 1:50




PROPOSED REAR (NORTH WEST) ELEVATION
Scale 1:50

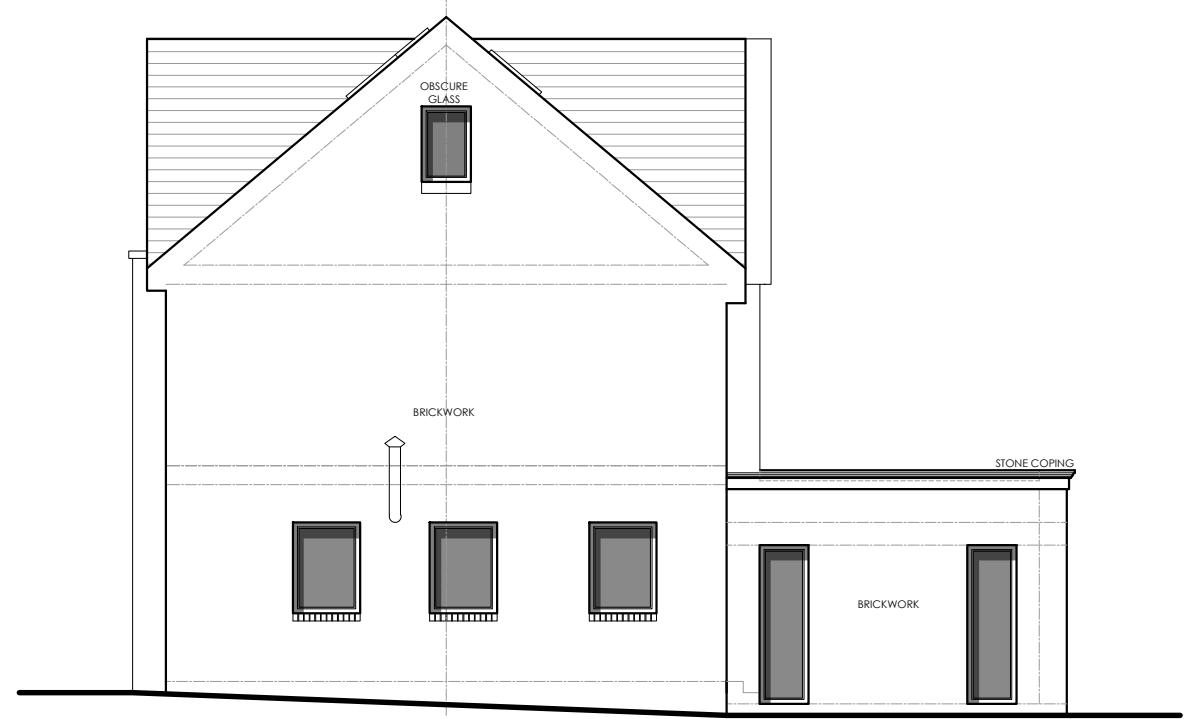


PROPOSED SIDE (NORTH EAST) ELEVATION
Scale 1:50



PROPOSED LANDSCAPING PLAN
Scale 1:100

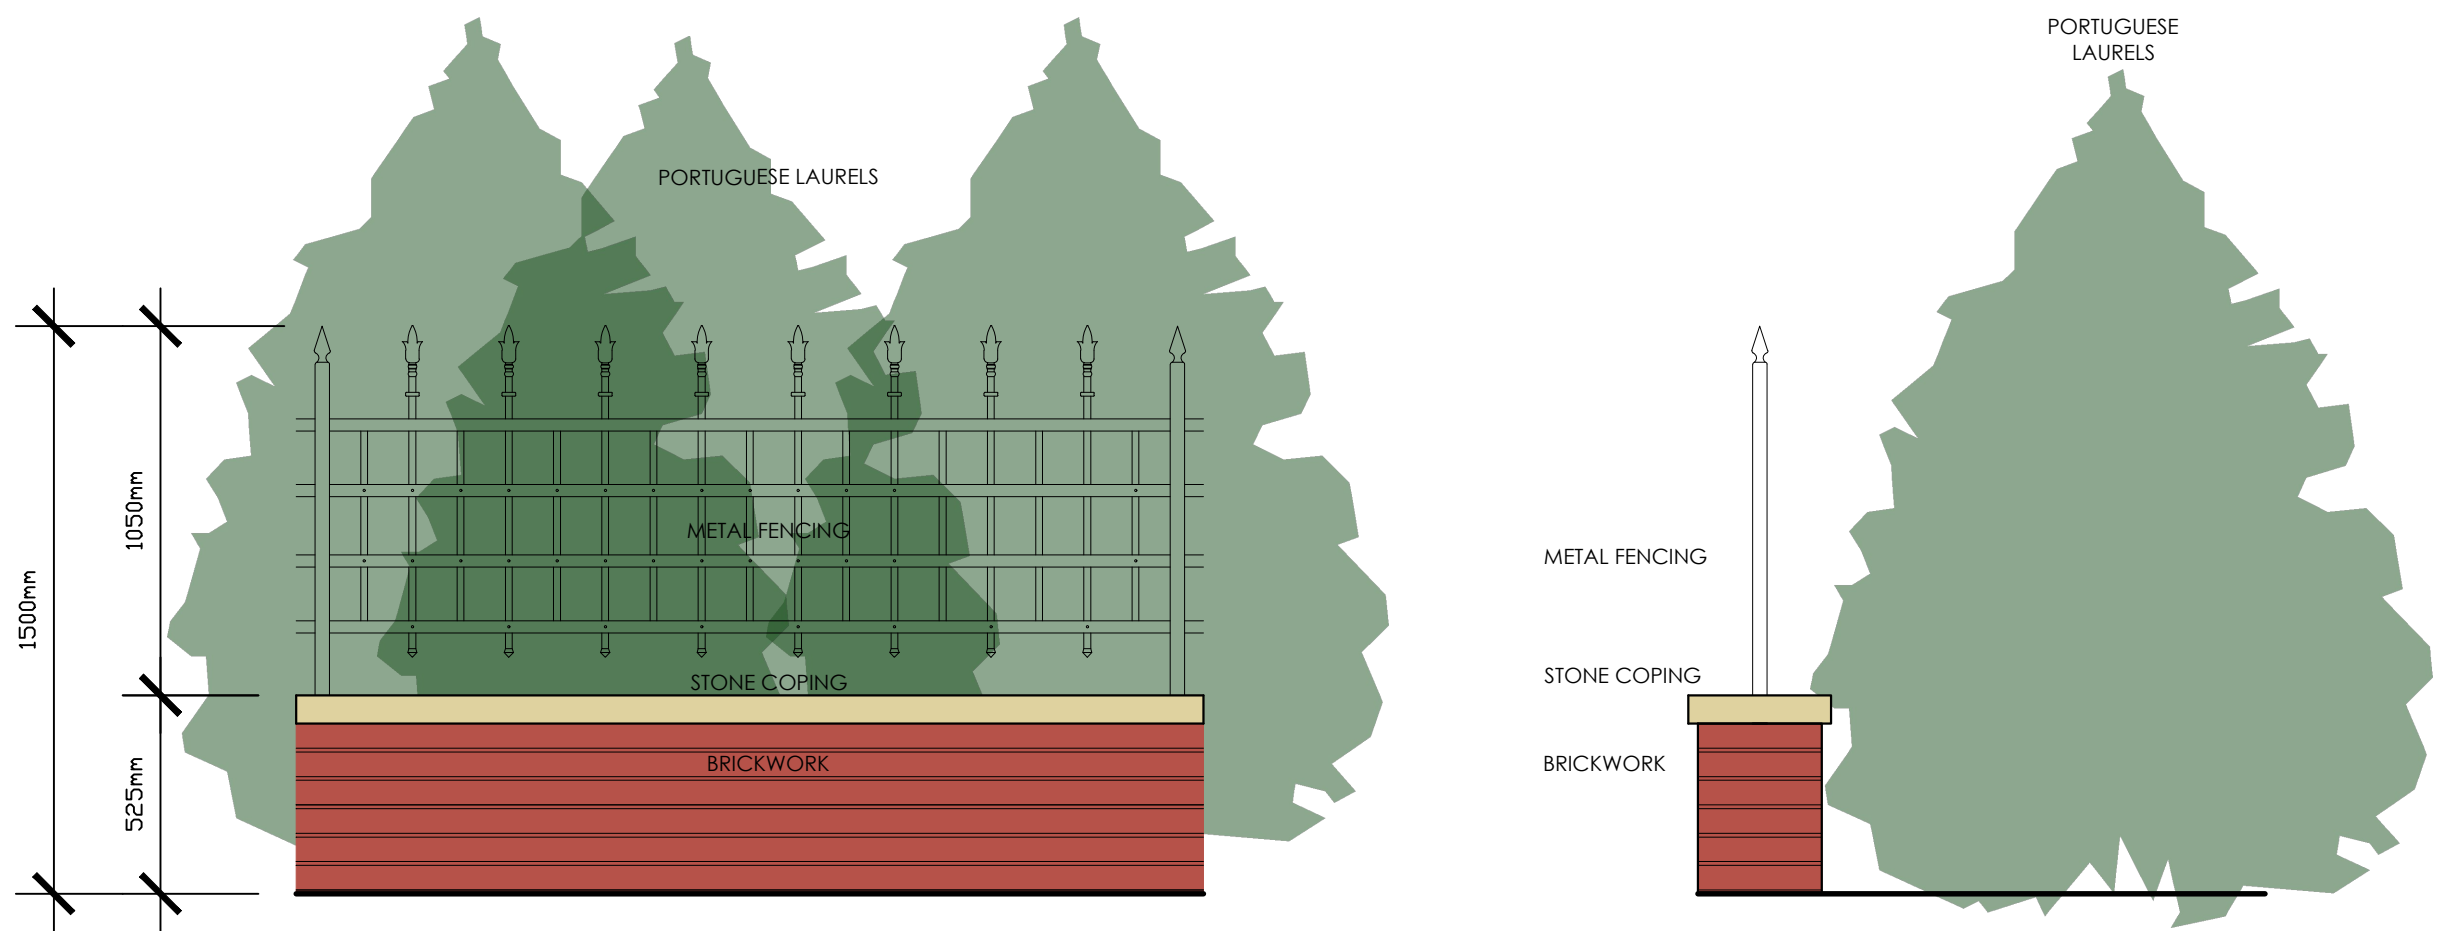

PROPOSED BOUNDARY TREATMENT -
SOUTH WEST/EAST ADJACENT TO KNUCK KNOWLES
AND RIBBLESDALE AVENUE
Scale 1:20

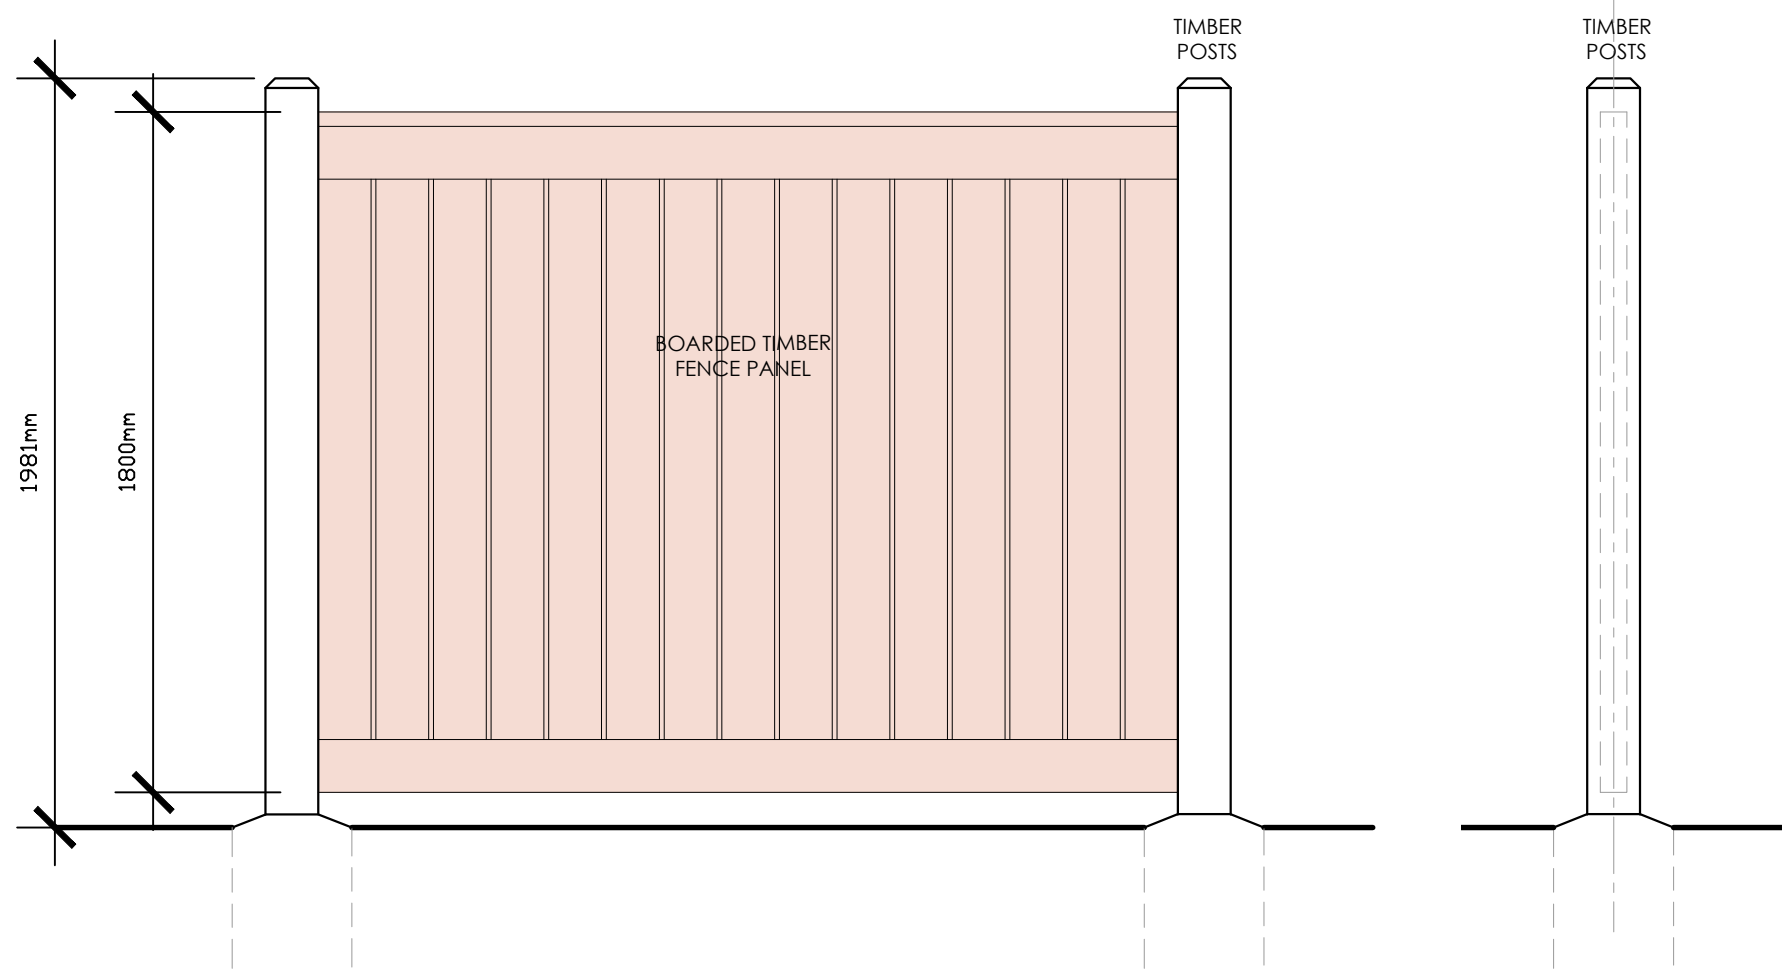

PROPOSED BOUNDARY TREATMENT -
NORTH WEST/EAST ADJACENT TO NEIGHBOURING
PROPERTIES
Scale 1:20

E	TIM	REVISED FOLLOWING HIGHWAYS COMMENTS.	02.07.2024
D	TIM	REVISED FOLLOWING CLIENTS AMENDMENTS.	11.04.2024
C	TIM	REVISED FOLLOWING CLIENTS AMENDMENTS.	10.04.2024
B	TIM	REVISED FOLLOWING CLIENTS AMENDMENTS.	06.04.2024
A	TIM	REVISED FOLLOWING CLIENTS AMENDMENTS.	03.04.2024

no. by revision

Client

Mr and Mrs Holmes

Job title

Proposed New Dwelling on
land adjacent to
Mulgrave House
Ribblesdale Avenue
Clitheroe

Drawing title
Proposed Elevations and
Landscaping Plan.

Scale
1:50 @A1

Date
MARCH '24

Drawn
TdM

spa

SUNDERLAND PEACOCK & ASSOCIATES LTD.

HAZELMER, PEARCE ROAD, CLITHEROE

LANCASHIRE, BB7 2AG

T 01200 423178 F 01200 427328

E info@sunderlandpeacock.com

www.sunderlandpeacock.com



7027 -P02E