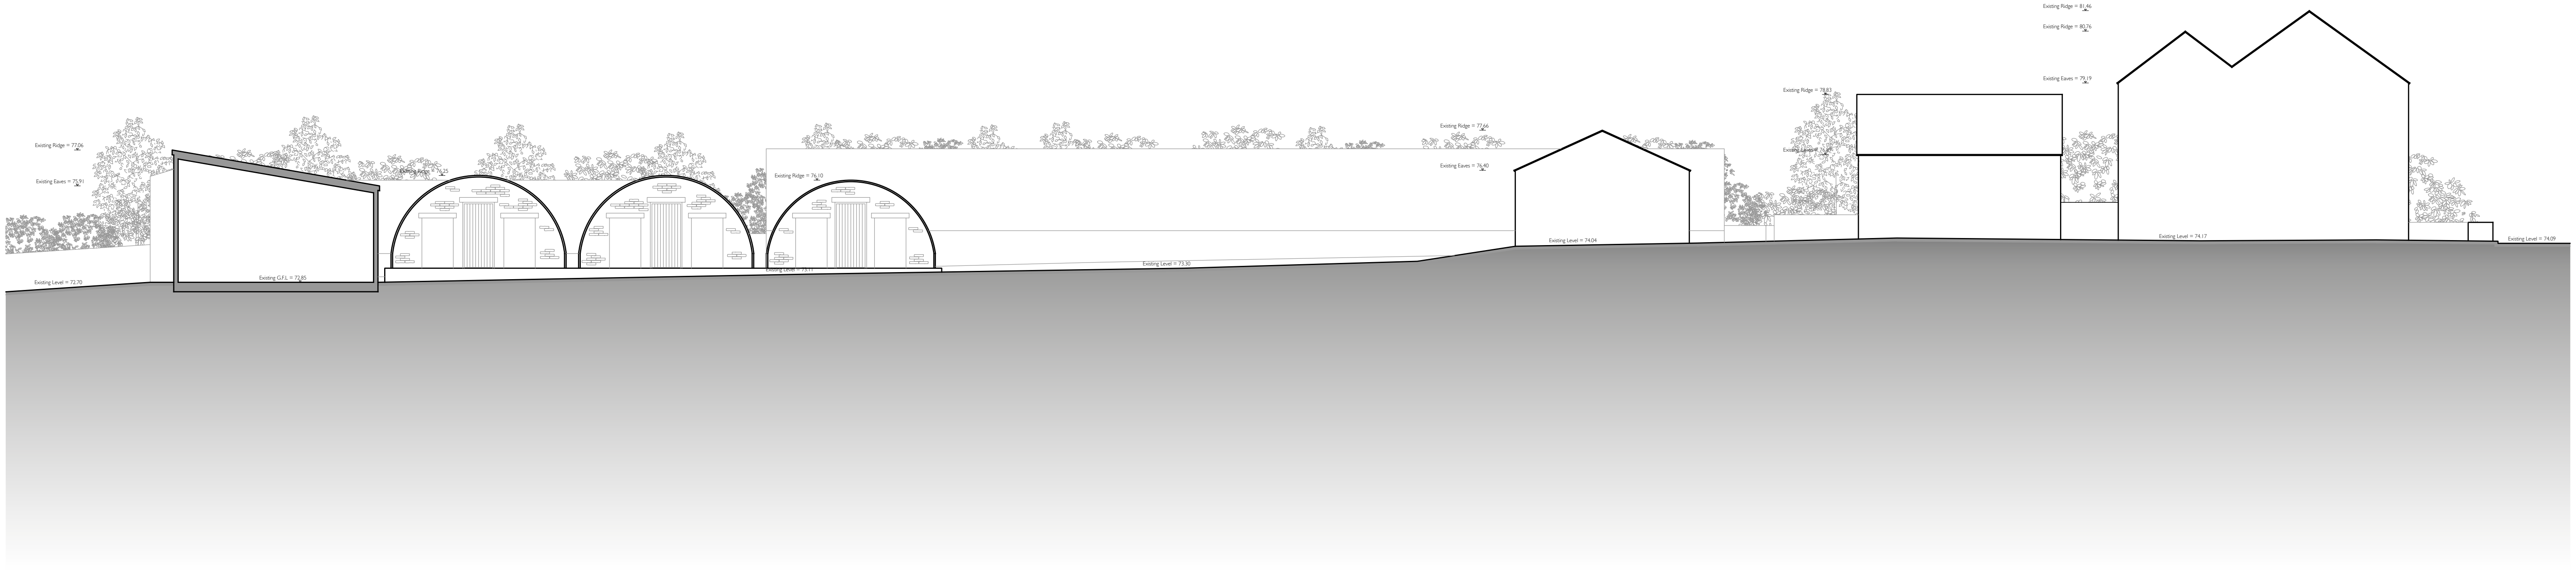

Section As Existing

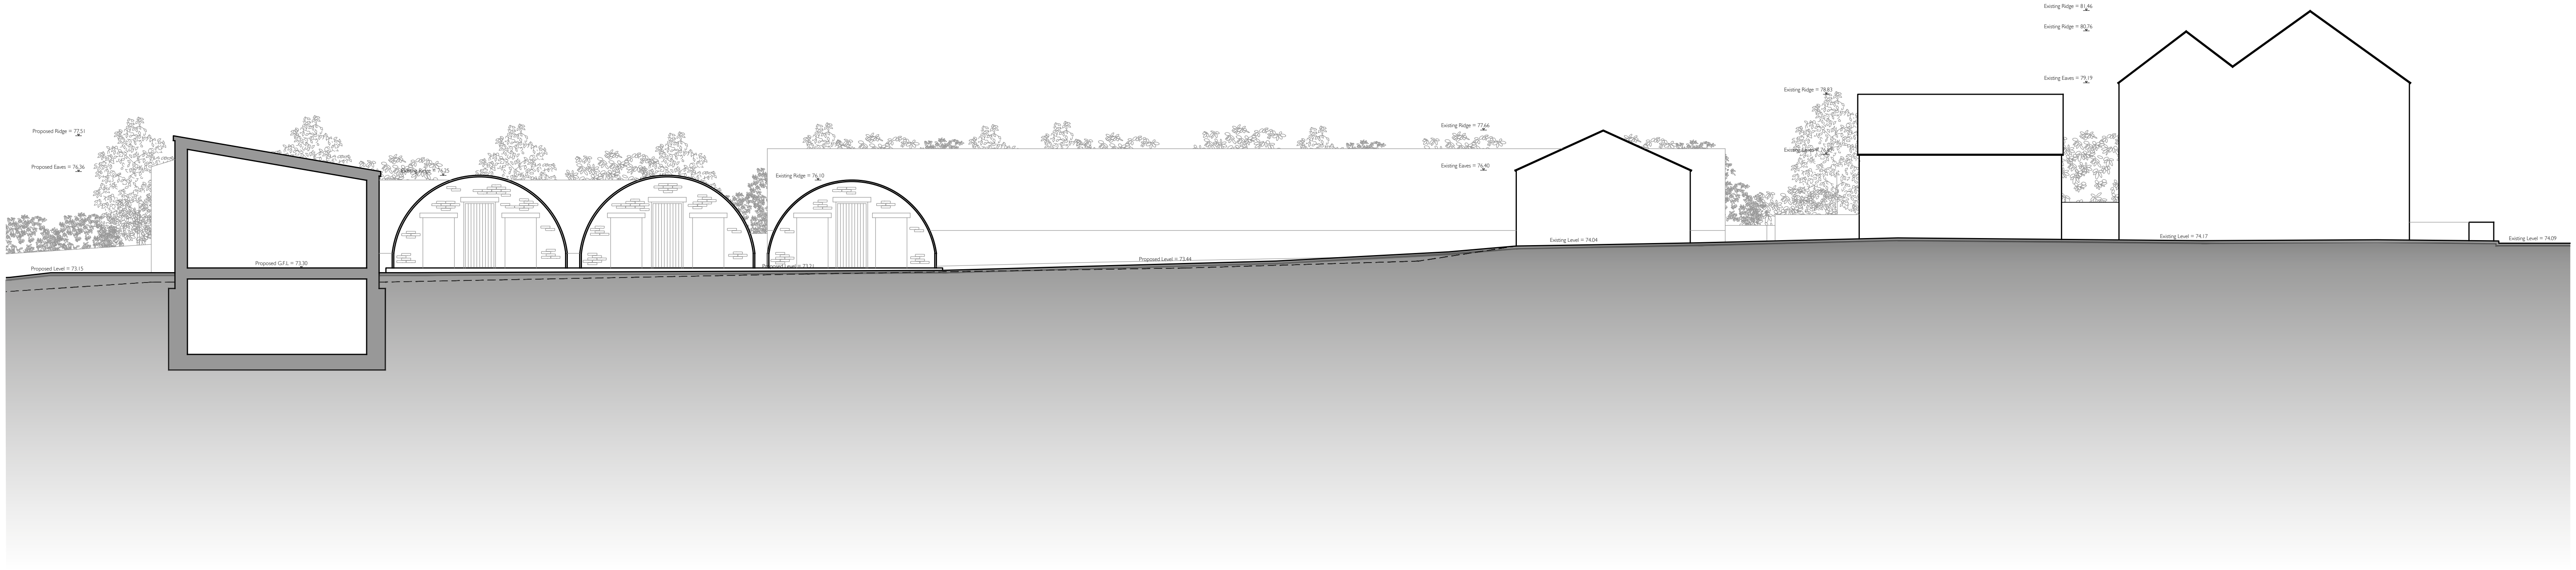

Section As Proposed

General Notes

These plans have been prepared for submission to the local authority for town & county planning and/or building regulation purposes only and do not constitute full working drawings. Do not scale from this drawing.

Information noted on these plans or accompanying documents/details is not exhaustive, and the contractor to check with client as to any additional work not specifically noted or implied.

© Rural Solutions Limited

N

Scale 1:200 — Metres: 0 2 4 6 8 10

key

- - - Existing ground level

drawn: LD	checked: -
scale: 1:200 @ A3	date: 02.04.24
number: DOC_07.1	revision: 00
status: DISCHARGE OF CONDITIONS	

client
Mr Ashley Rostron

project
Light Industrial Site
Waddington

title
Condition no.7
Proposed Levels - Sections

Rural Solutions
Canalside House
Brewery Lane
Skipton
BD23 1DR
T: 01756 797501
E: info@ruralsolutions.co.uk
W: ruralsolutions.co.uk