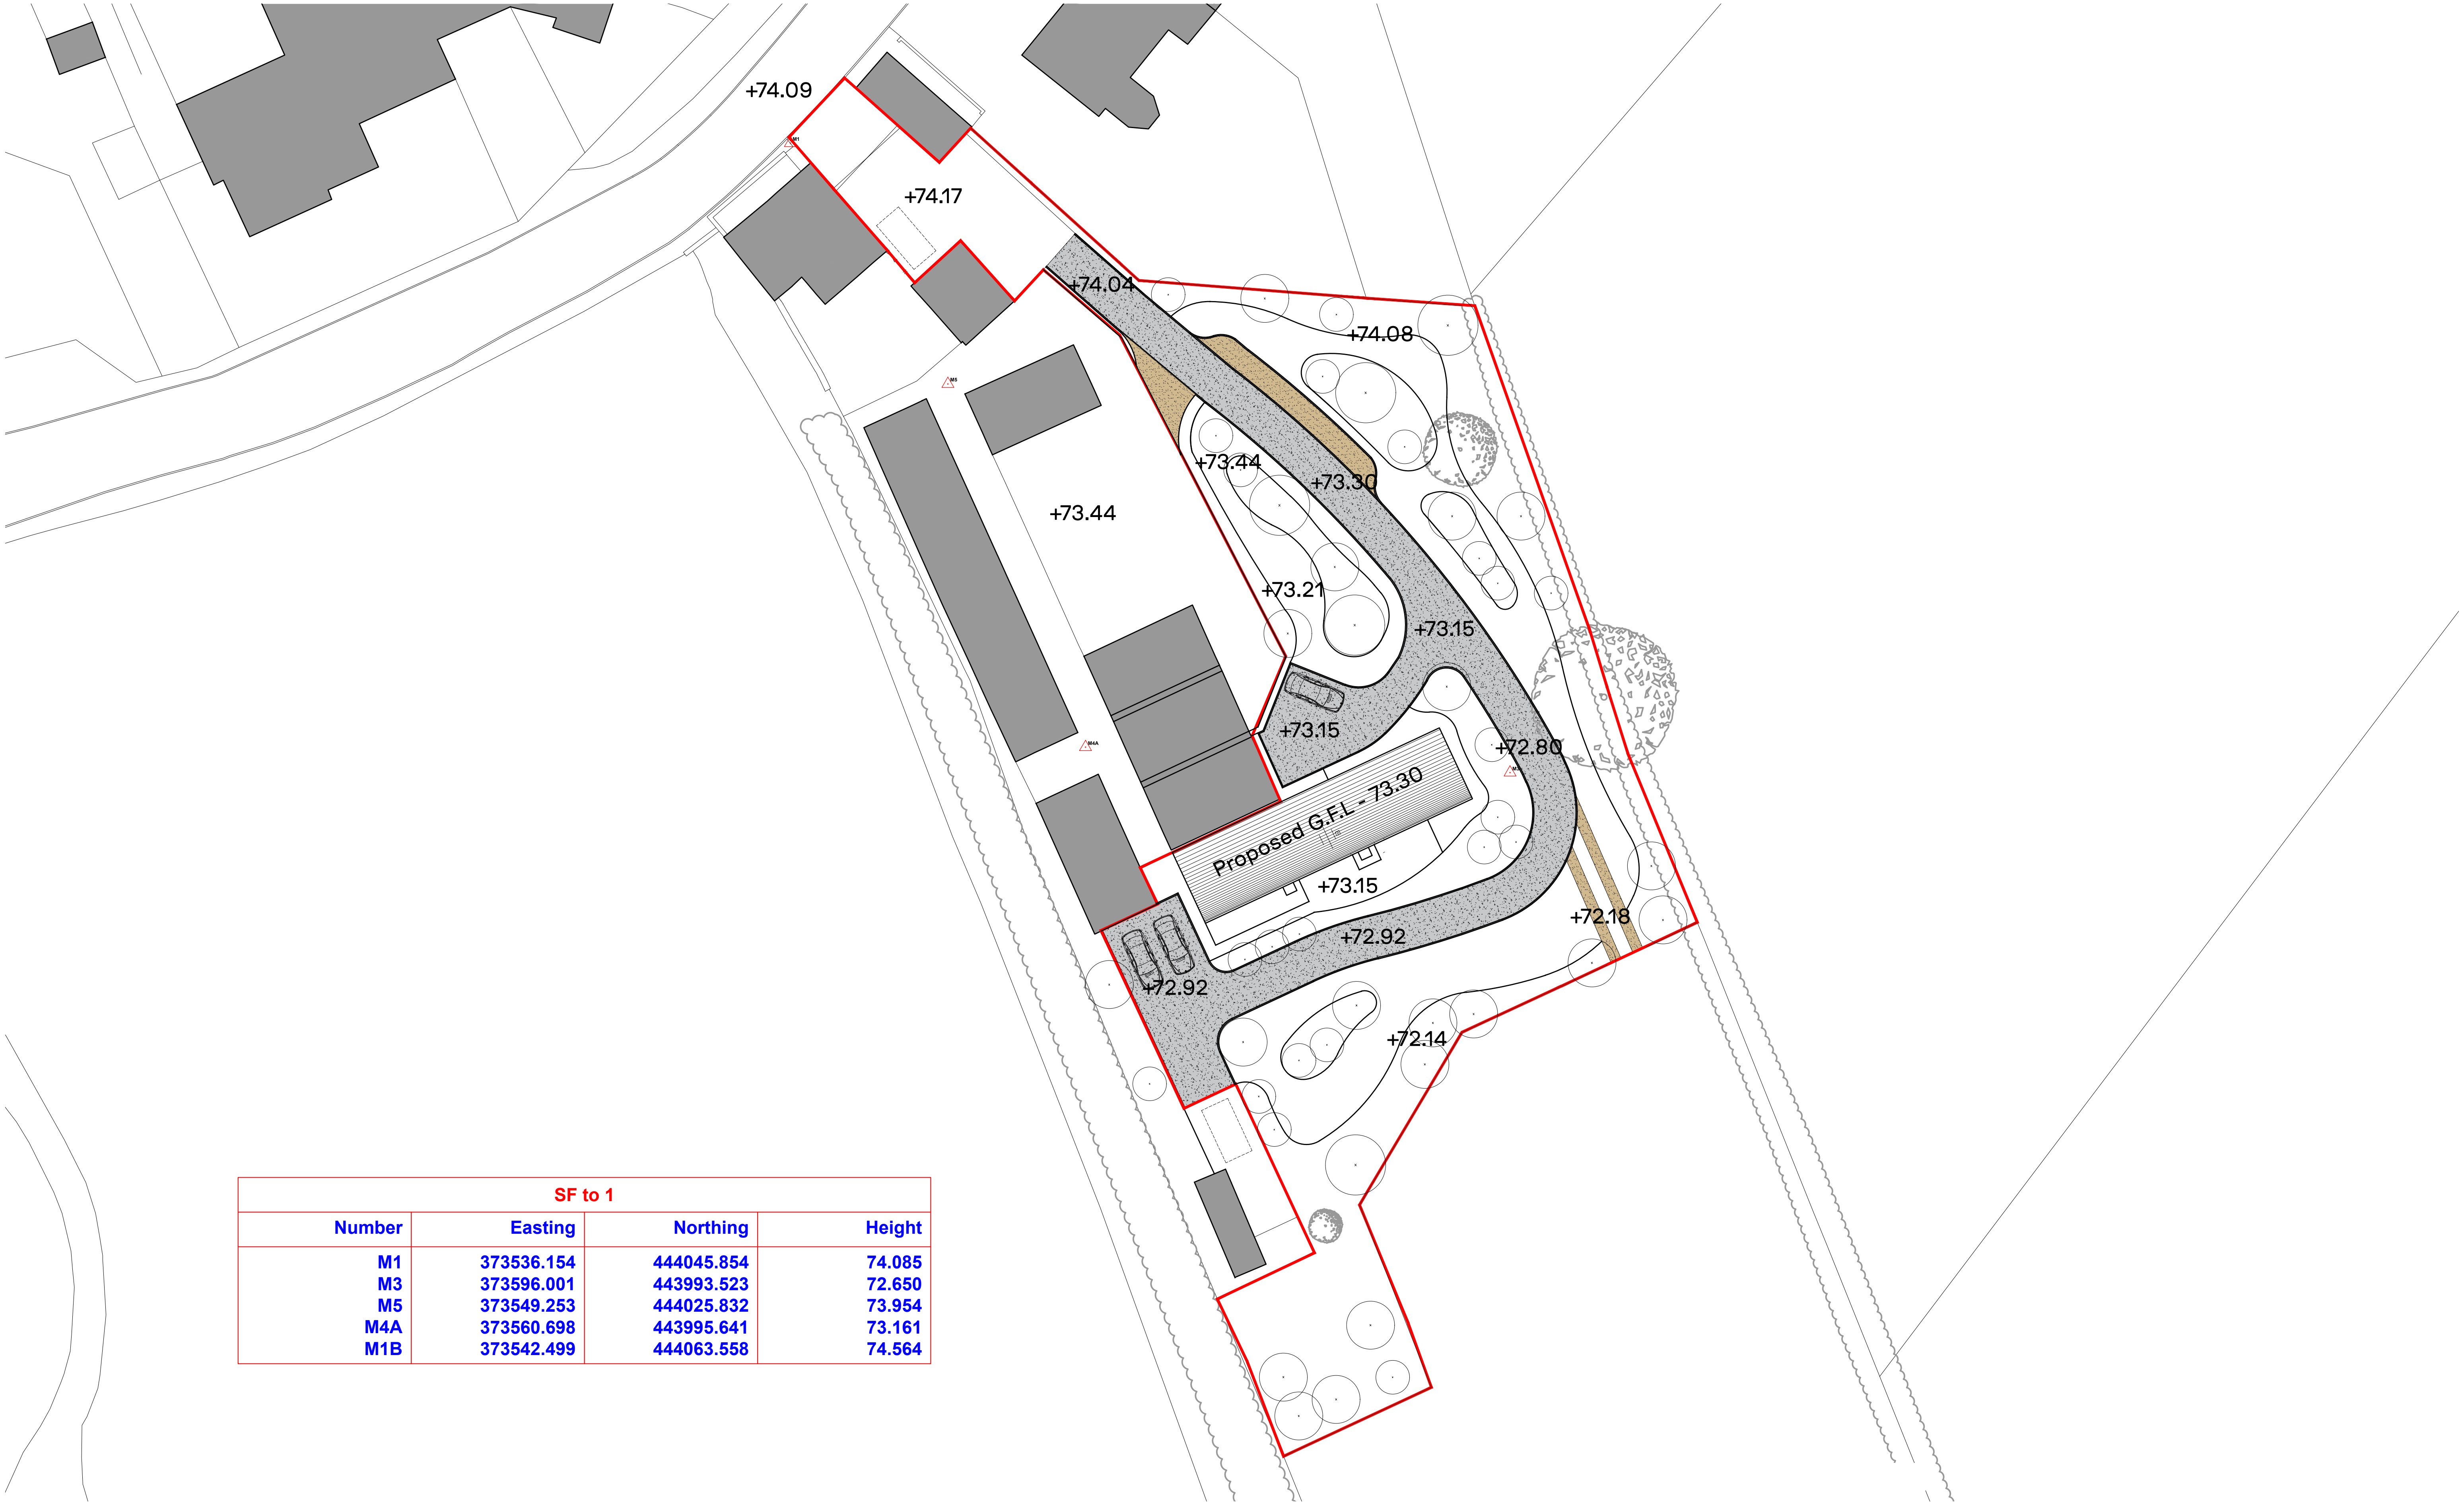

SF to 1			
Number	**Easting**	**Northing**	**Height**
M1	373536.154	444045.854	74.085
M3	373596.001	443993.523	72.650
M5	373549.253	444025.832	73.954
M4A	373560.698	443995.641	73.161
M1B	373542.499	444063.558	74.564

Date: 03/04/24

General Notes

These plans have been prepared for submission to the local authority for town & county planning and/or building regulation purposes only and do not constitute full working drawings. Do not scale from this drawing.

Information noted on these plans or accompanying documents/details is not exhaustive, and the contractor to check with client as to any additional work not specifically noted or implied.

© Rural Solutions Limited

N

Scale 1:500 — Metres

0 5 10 15 20 25

note
All levels to be checked on site.

drawn: LD
checked: -
scale: 1:500 @ A3
date: 02.04.24
number: DOC_07
revision: 00
status: DISCHARGE OF CONDITIONS

client: Mr Ashley Rostron

project: Light Industrial Site Waddington

title: Condition no.7 Proposed Levels - Site Plan

Rural Solutions
Canalside House
Brewery Lane
Skipton
BD23 1DR
T: 01756 797501
E: info@ruralsolutions.co.uk
W: ruralsolutions.co.uk