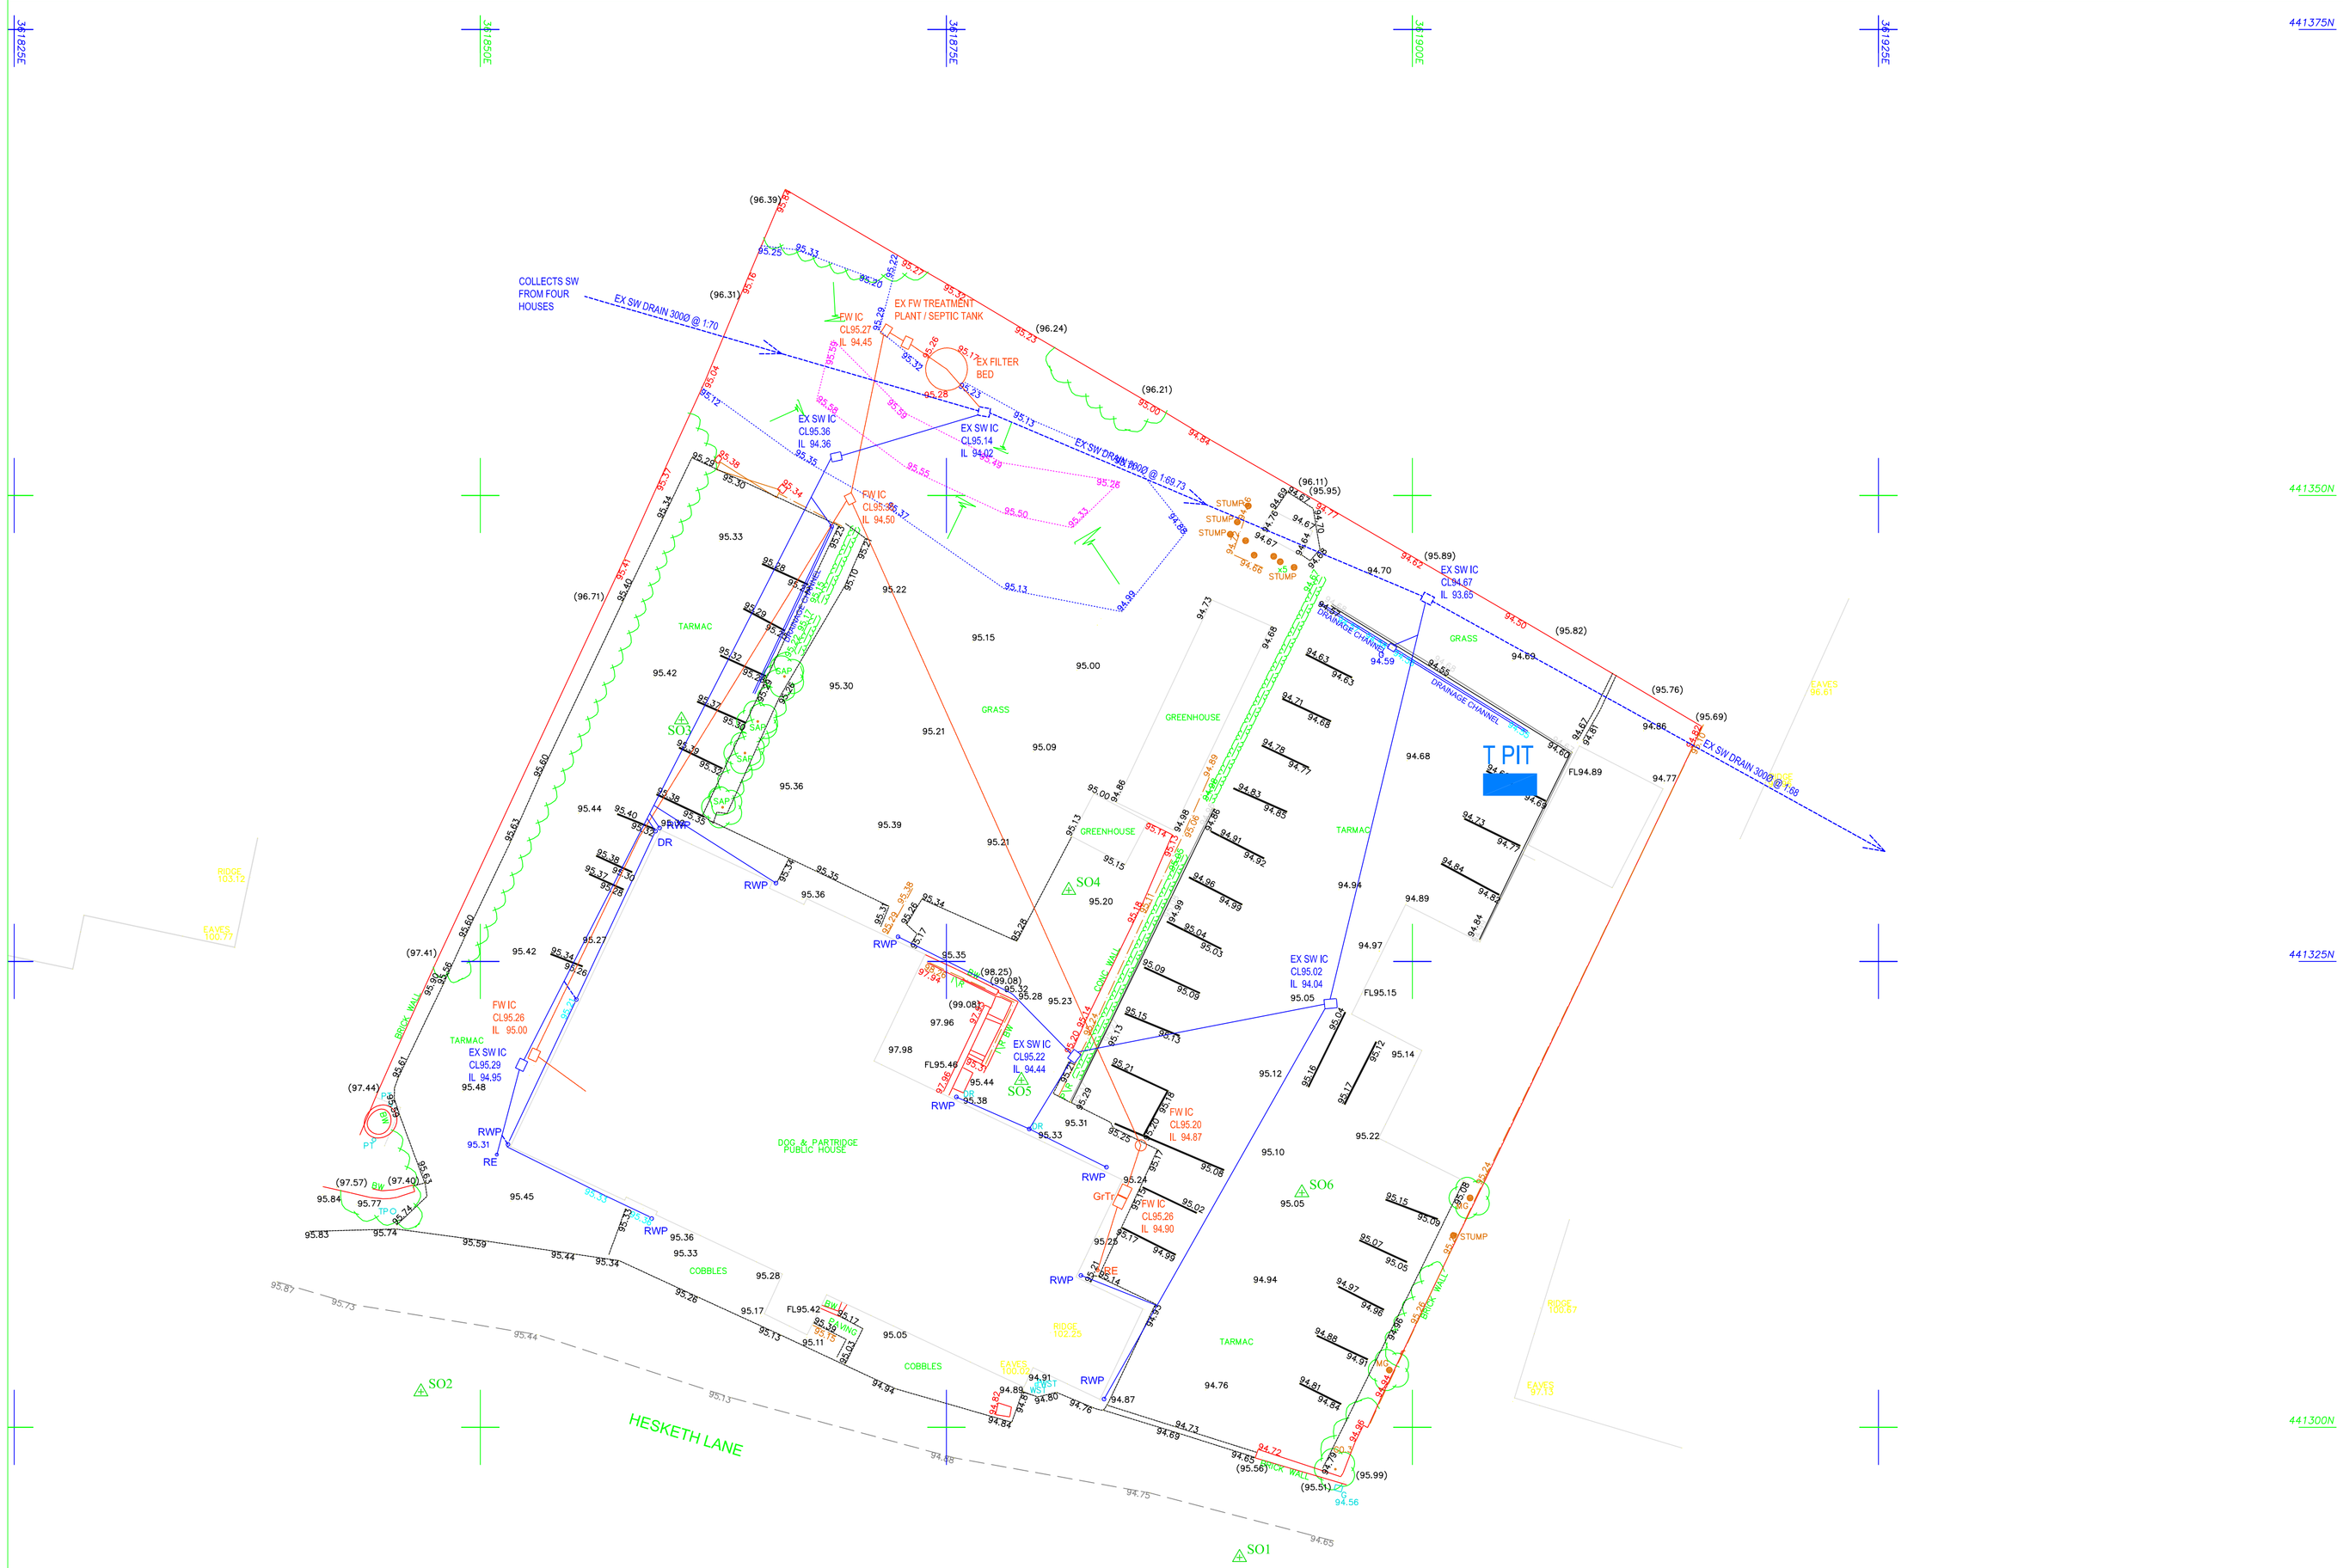

Rev	Details	By	Date
A	PERCOLATION TEST LOCATION ADDED	RGH	11.07.2027

Hamilton Technical Services

Civil & Environmental Engineering Consultants

1 Chiltern Ave.,
Euxton, Chorley,
Lancs., PR7 6NU

Tel:- 01257 278938
Mob:- 07977 680913
email:- hamiltontecsers@gmail.com

Client: HOMELIFE DEVELOPMENTS LTD

Project: RESIDENTIAL RE-DEVELOPMENT THE DOG & PARTRIDGE CHIPPING, PRESTON

Title: EXISTING SITE DRAINAGE LAYOUT

Drg.No.	Rev.n	Date	Scale
C - 1050 - 02	A	19.04.2023	1/200@A1
		Drawn RGH	Check RGH