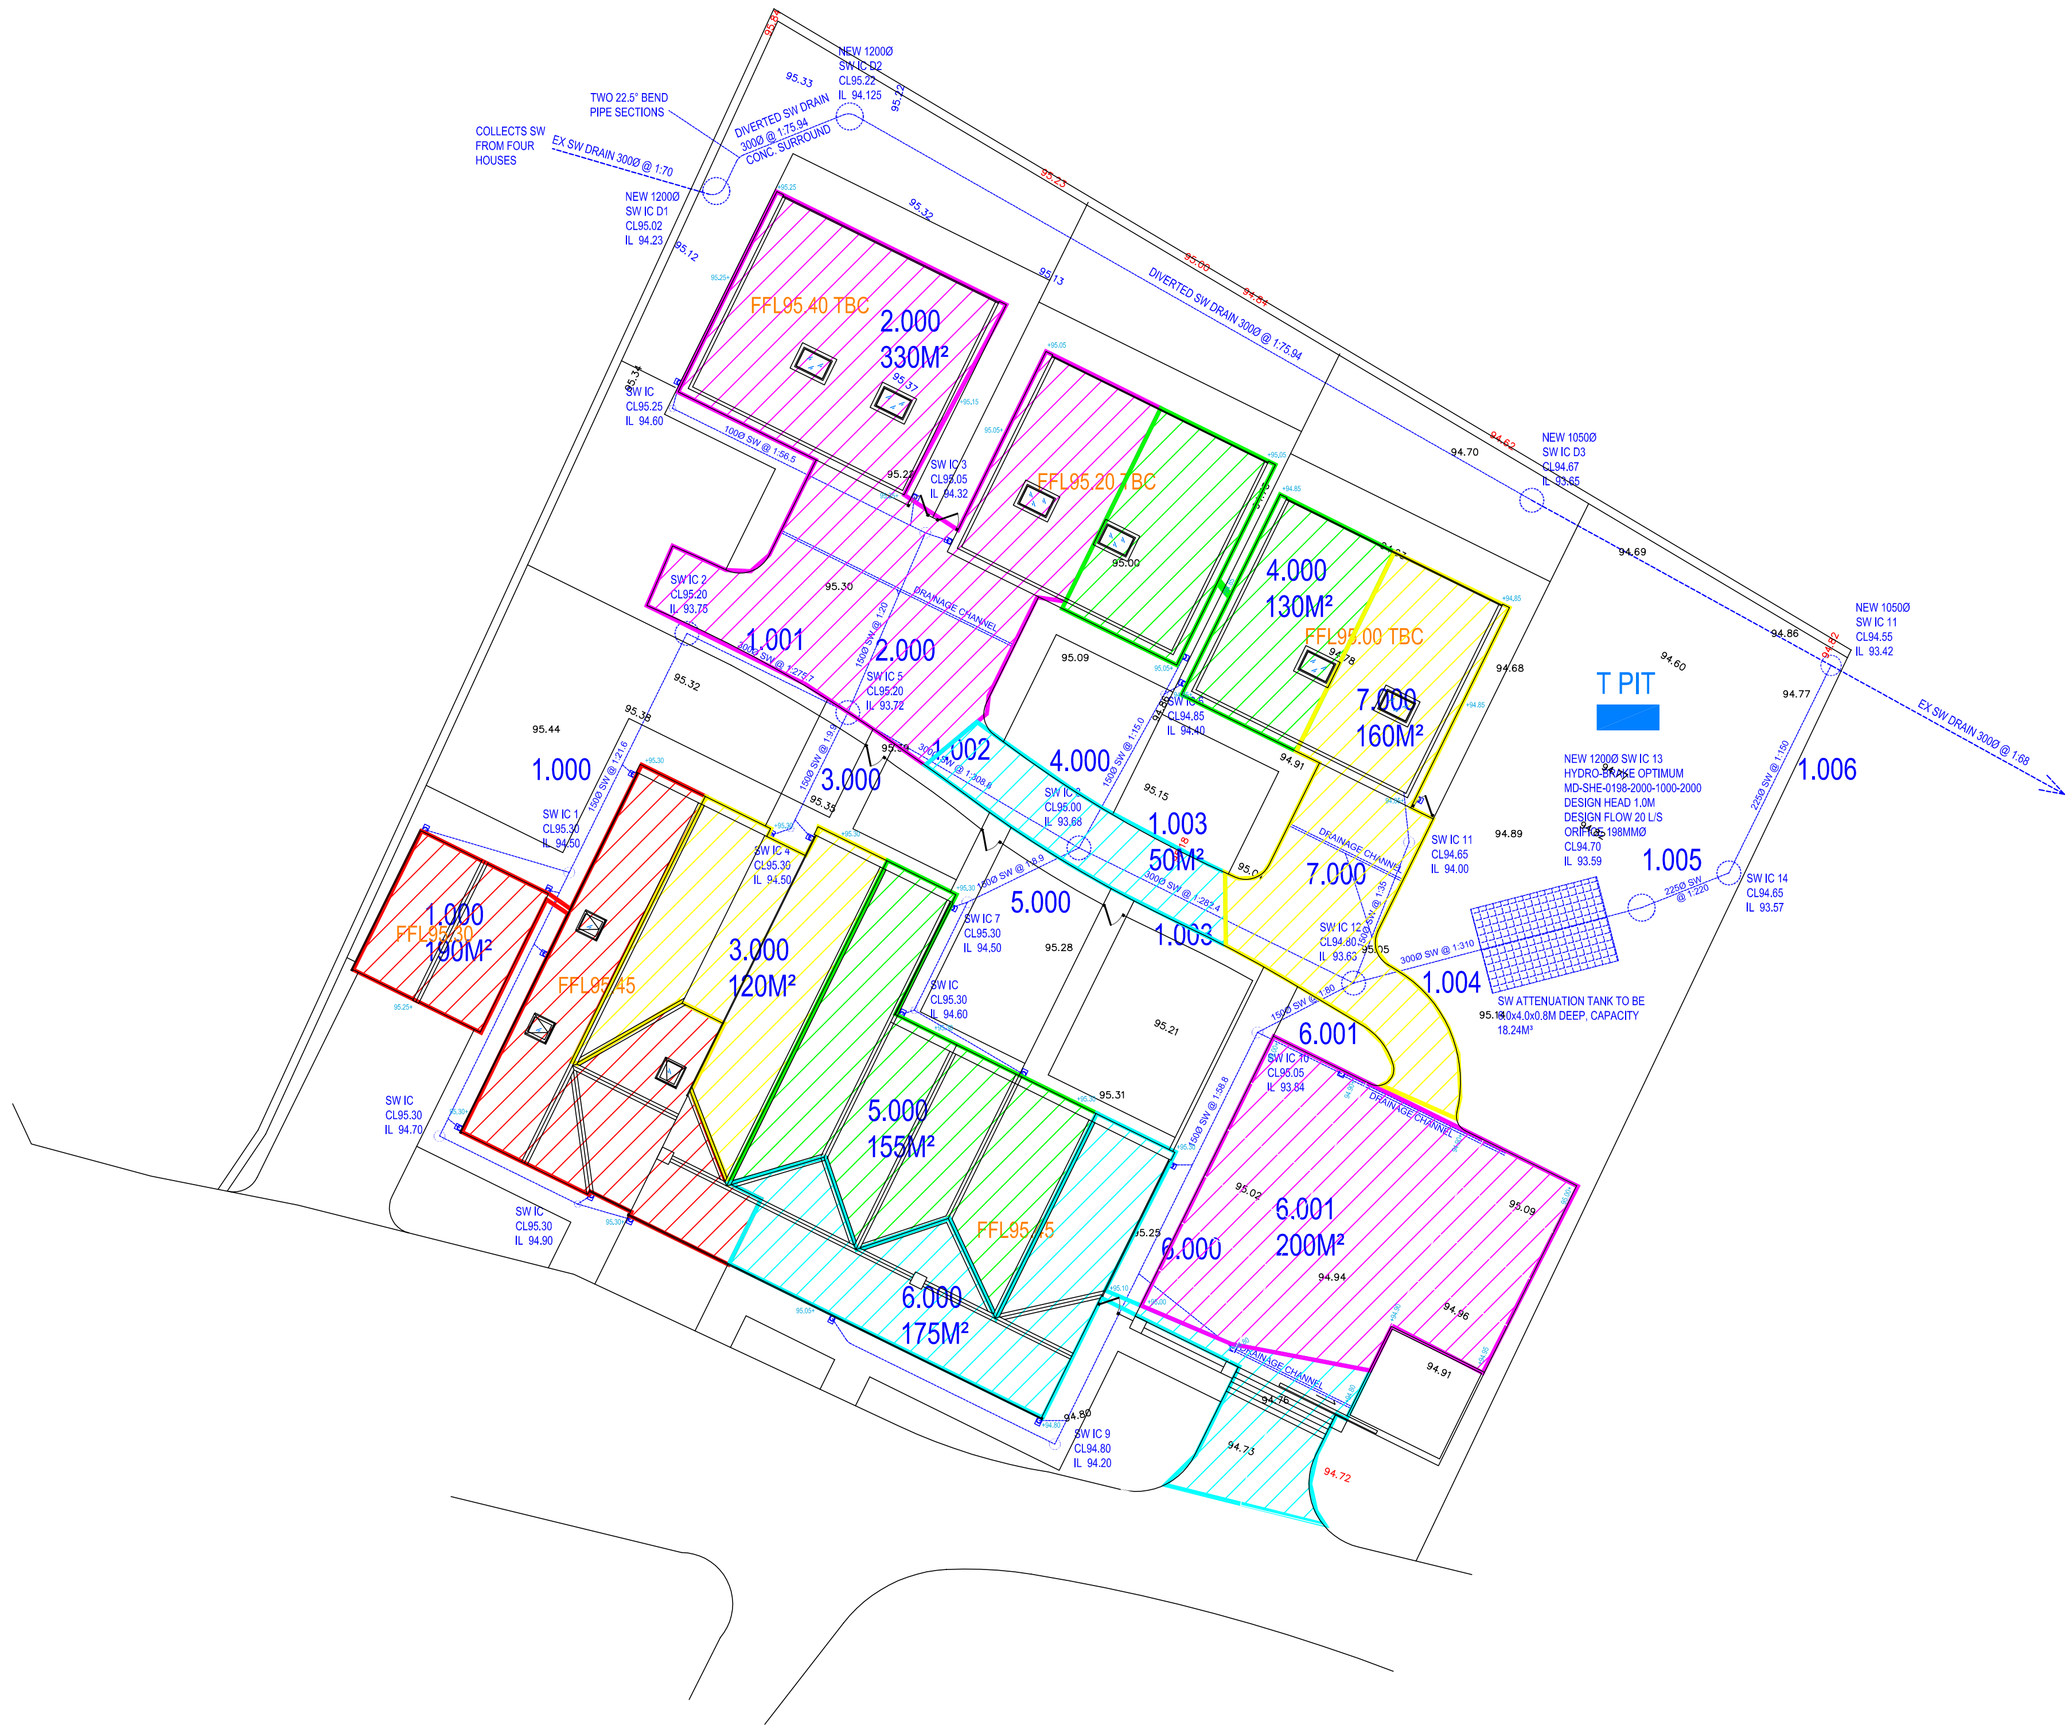

Rev	Details	By	Date
C	CHAMBERS RENUMBERED	RGH	11.07.2024
B	PLOT LAYOUT REVISED	RGH	10.04.2024
A	DIVERSION ROUTE UPDATED	RGH	26.06.2023

Hamilton Technical Services
Civil & Environmental Engineering Consultants
1 Chiltern Ave.,
Euxton, Chorley,
Lancs., PR7 6NU
Tel:- 01257 278938
Mob:- 07977 680913
email:- hamiltontecsers@gmail.com

Client: HOMELIFE DEVELOPMENTS LTD

Project: RESIDENTIAL RE-DEVELOPMENT
THE DOG & PARTRIDGE
CHIPPING, PRESTON

Title: PROPOSED SW CATCHMENTS LAYOUT

Drg No.	Rev'n	Date	Scale
C - 1050 - 06	C	19.04.2023	1:200@A1
		Drawn RGH	Check RGH