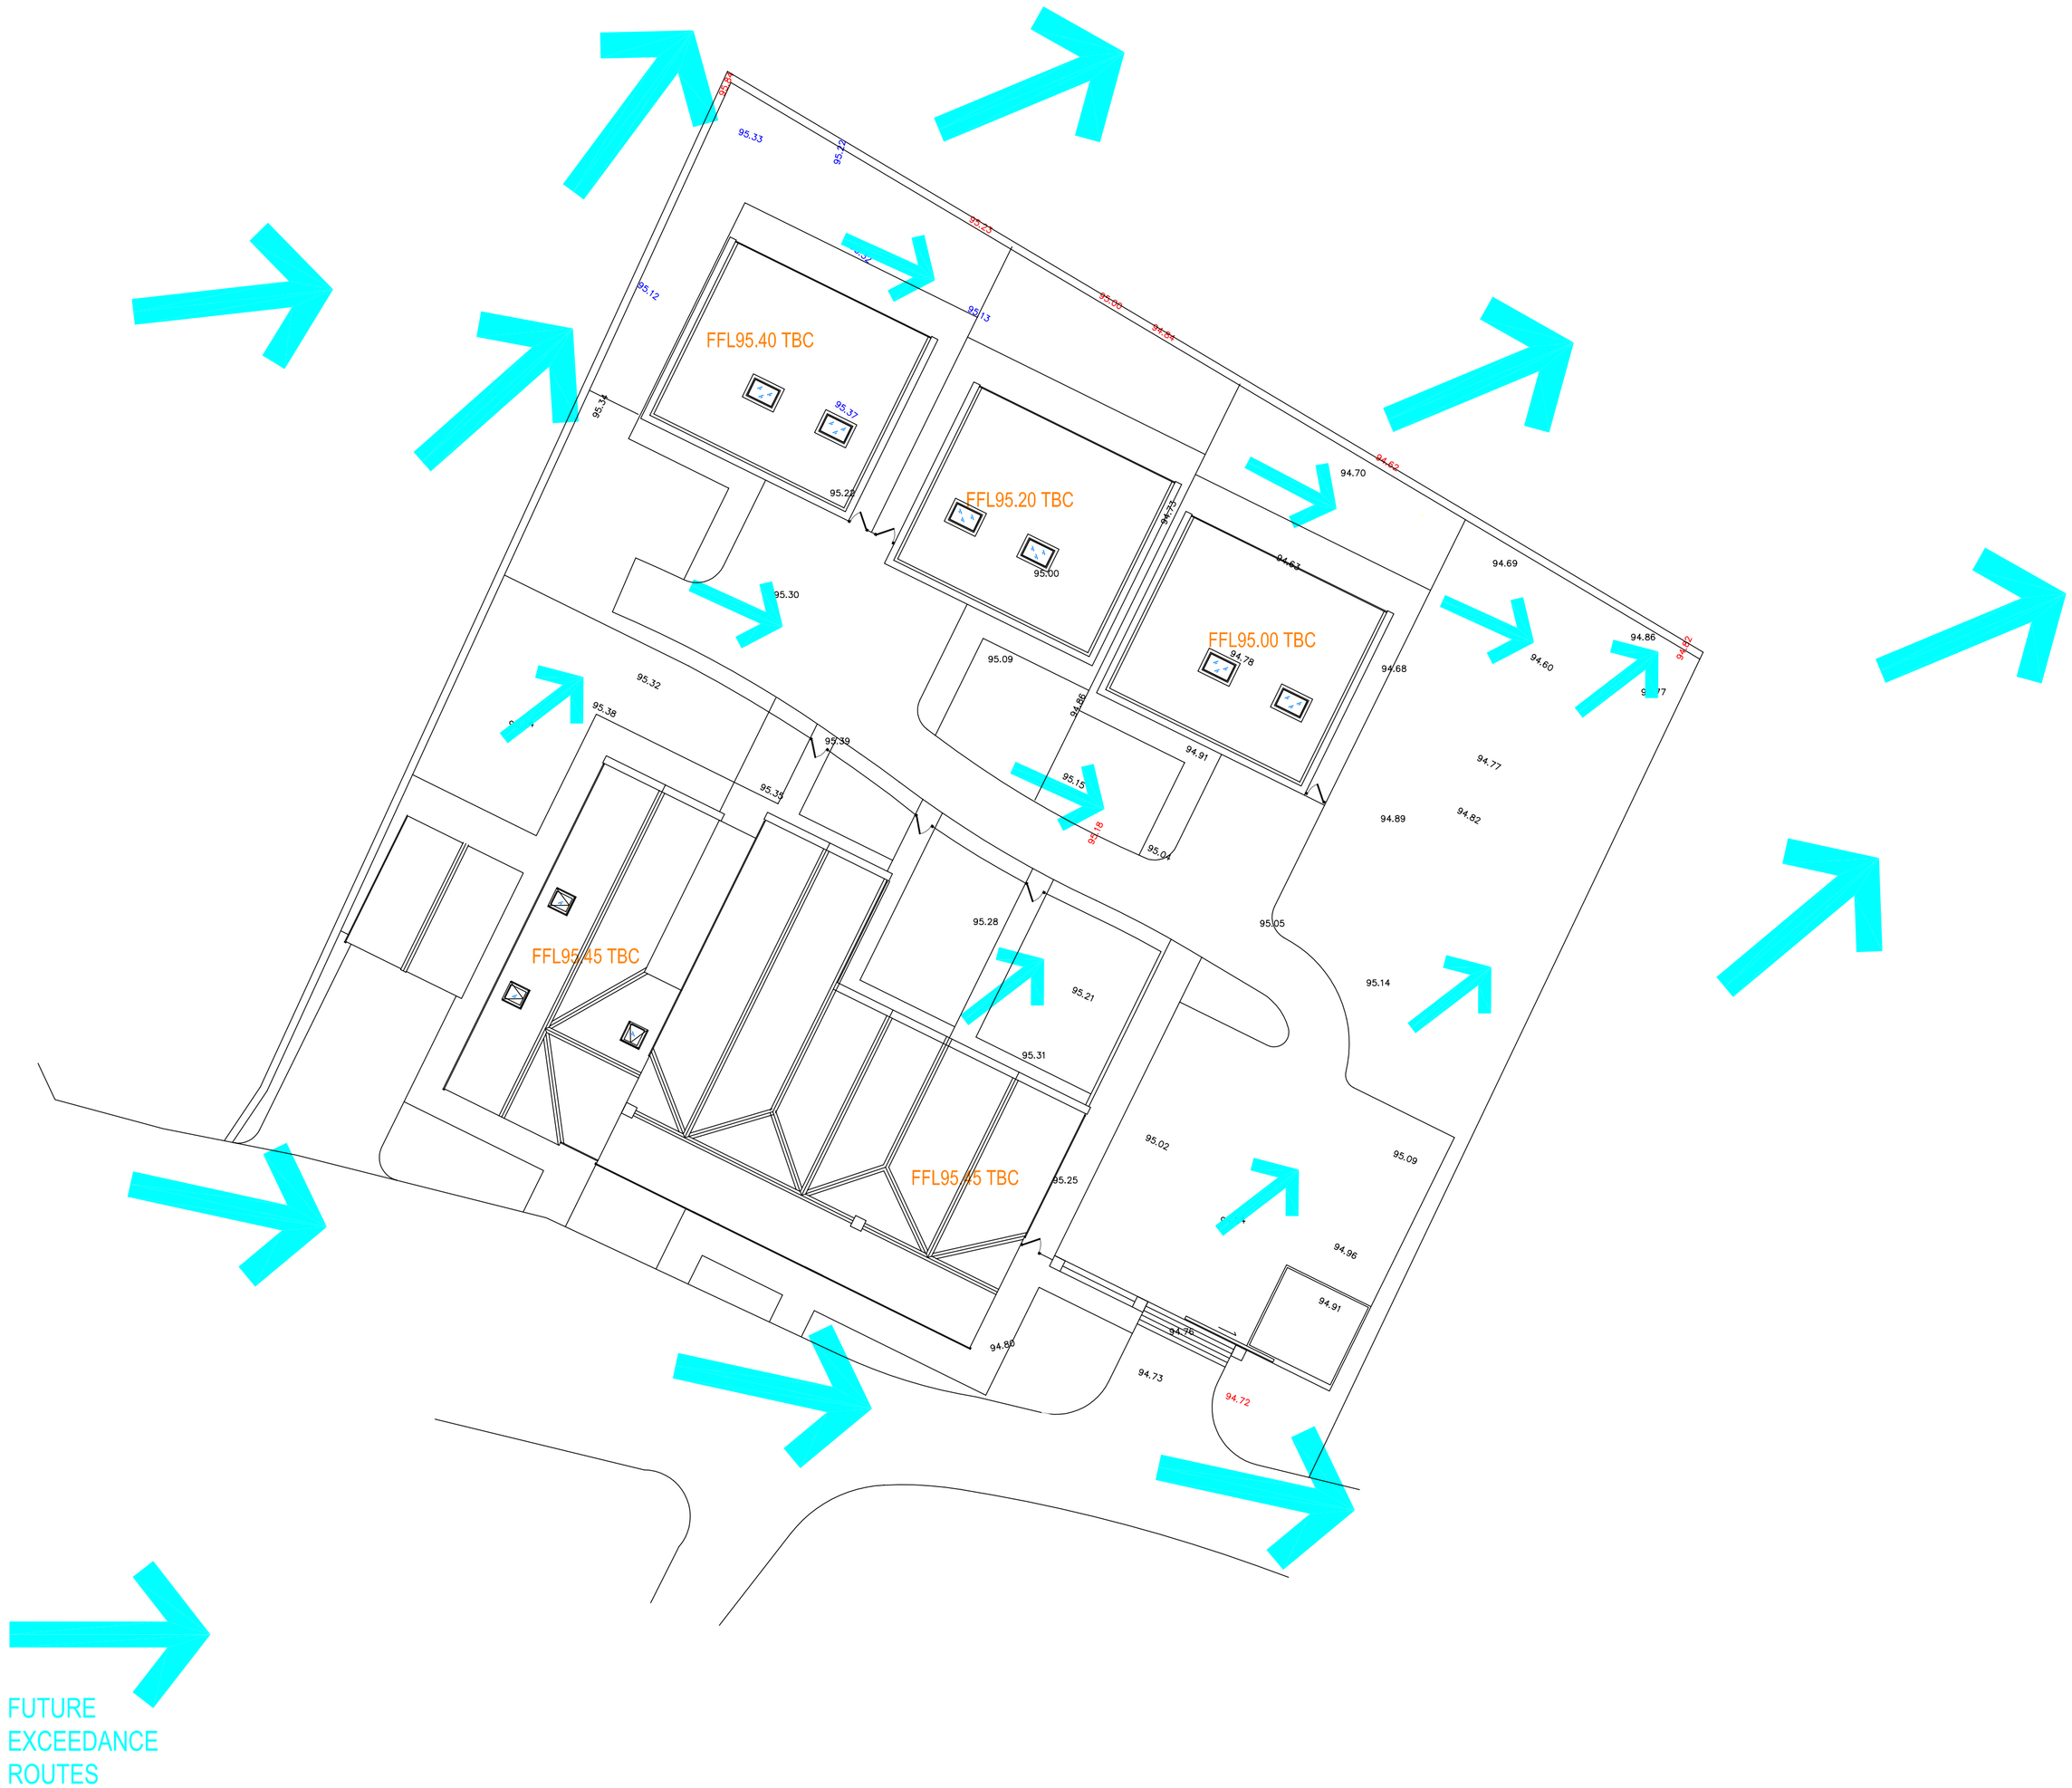

Rev	Details	By	Date
A	PLOT LAYOUT REVISED	RGH	10.04.2024

Hamilton Technical Services
Civil & Environmental Engineering Consultants
1 Chiltern Ave.,
Euxton, Chorley,
Lancs., PR7 6NU
Tel:- 01257 278938
Mob:- 07977 680913
email:- hamiltontecsers@gmail.com

Client: HOMELIFE DEVELOPMENTS LTD

Project: RESIDENTIAL RE-DEVELOPMENT THE DOG & PARTRIDGE CHIPPING, PRESTON

Title: PROPOSED SW EXCEEDANCE ROUTES LAYOUT

Drg No.	Rev'n	Date	Scale
C - 1050 - 09	A	29.02.2024	1/200@A1
		Drawn RGH	Check RGH